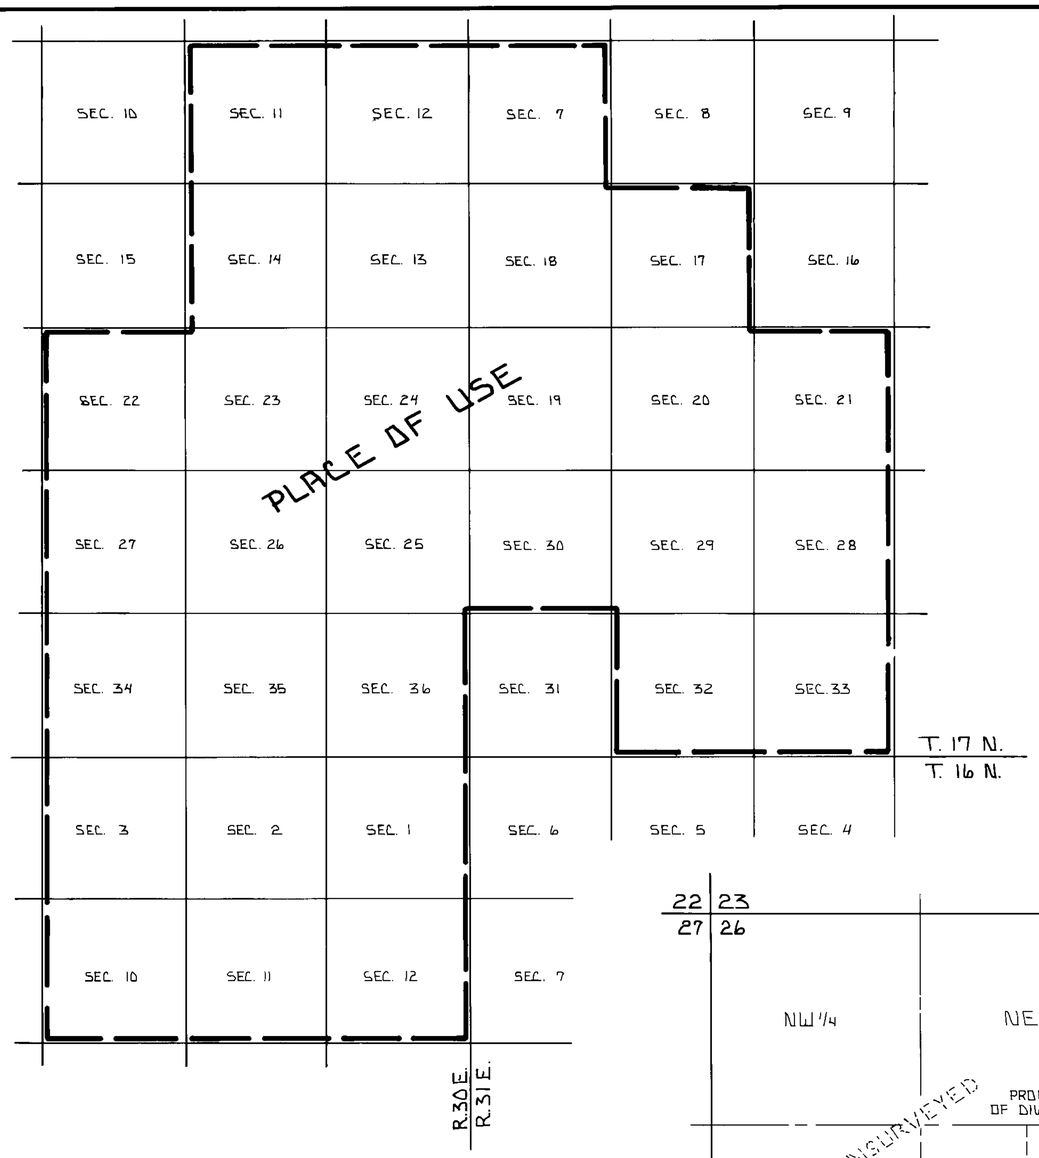

PLACE OF USE SCALE: 1" = 3000'

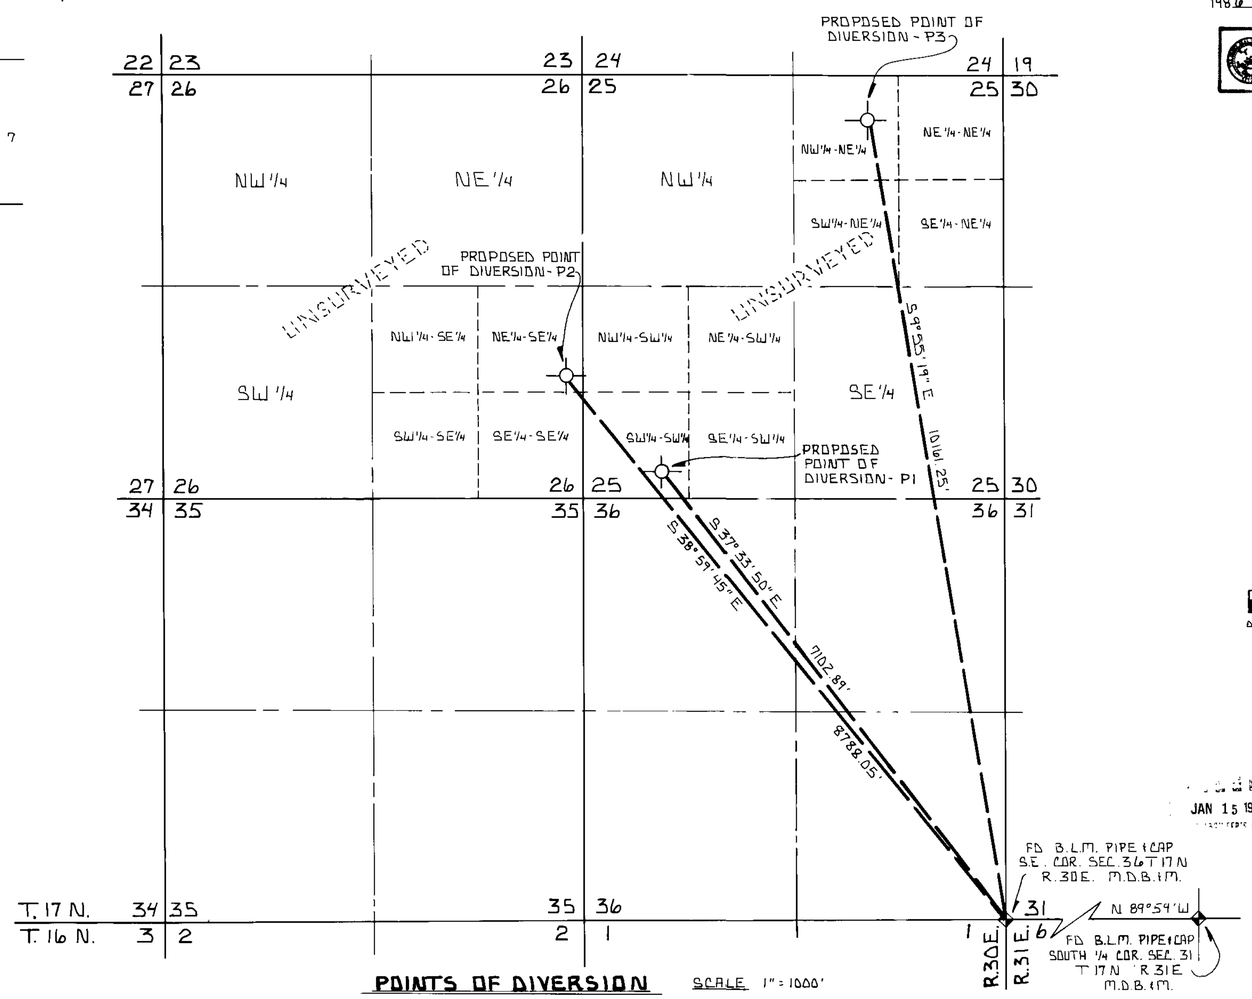

POINTS OF DIVERSION SCALE 1" = 1000'

MAP TO ACCOMPANY APPLICATION TO APPROPRIATE WATER AND STEAM FOR GEOTHERMAL PURPOSES

STATE OF NEVADA
COUNTY OF CHURCHILL } SS

I, LOWELL D. EMERY, BEING FIRST DULY SWORN DEPOSE AND SAY THAT THIS MAP CONSISTING OF ONE SHEET NUMBERED FROM 1 TO 1 INCLUSIVE HAS BEEN CORRECTLY DRAWN TO THE DESIGNATED SCALE FROM FIELD NOTES OF A SURVEY MADE BY ME BETWEEN THE 3 DAY OF Dec AND THE 4 DAY OF Dec 1986 THAT IT TRULY AND CORRECTLY REPRESENTS THE LOCATION OF THE WORKS USED TO DIVERT WATER FROM AN UNDERGROUND SOURCE IN CHURCHILL COUNTY BY:

ANADARKO PETROLEUM CORP.
APPLICANT

FOR THE PURPOSE OF GEOTHERMAL USE, THAT THE PROPOSED POINT OF DIVERSION: PROPOSED WELL SITE IS FULLY AND CORRECTLY DESIGNATED THEREON

Lowell D. Emery R.L.S.
LOWELL D. EMERY R.L.S. 1261 S.W.R.S. 536

SUBSCRIBED AND SWORN TO BEFORE ME THIS 17 DAY OF Dec 1986, NOTARY PUBLIC IN AND FOR CHURCHILL COUNTY, NEVADA.

TRACY D. LARSON
Notary Public - State of Nevada
Appointment Recorded in Churchill County
MY APPOINTMENT EXPIRES DEC. 16, 1989

Tracy Larson
NOTARY PUBLIC

N

SCALE: AS NOTED

BASIS OF BEARING
N 89° 59' W ON THE SOUTH LINE OF SW¼ SEC. 31 T. 17 N. R. 31 E. M.D.B.&M. AS PER BLM RECORD

SCALE 1" = 1000'

0 1000 2000 3000 4000 5000 6000

JAN 15 1987

SHEET 1 OF 1 SHEETS

TO ACCOMPANY APPLICATION TO APPROPRIATE WATER AND STEAM FOR GEOTHERMAL PURPOSES
BY ANADARKO PETROLEUM CORP.
FROM AN UNDERGROUND SOURCE

DRAWN BY: W.T. KORTEMEIER
DATE: DEC. 8, 1986
SCALE: AS NOTED

SURVEYED BY: LOWELL D. EMERY S.W.R.S. 536
P.O. BOX 84
FALLON, NEVADA 89406

50519 50518 50517