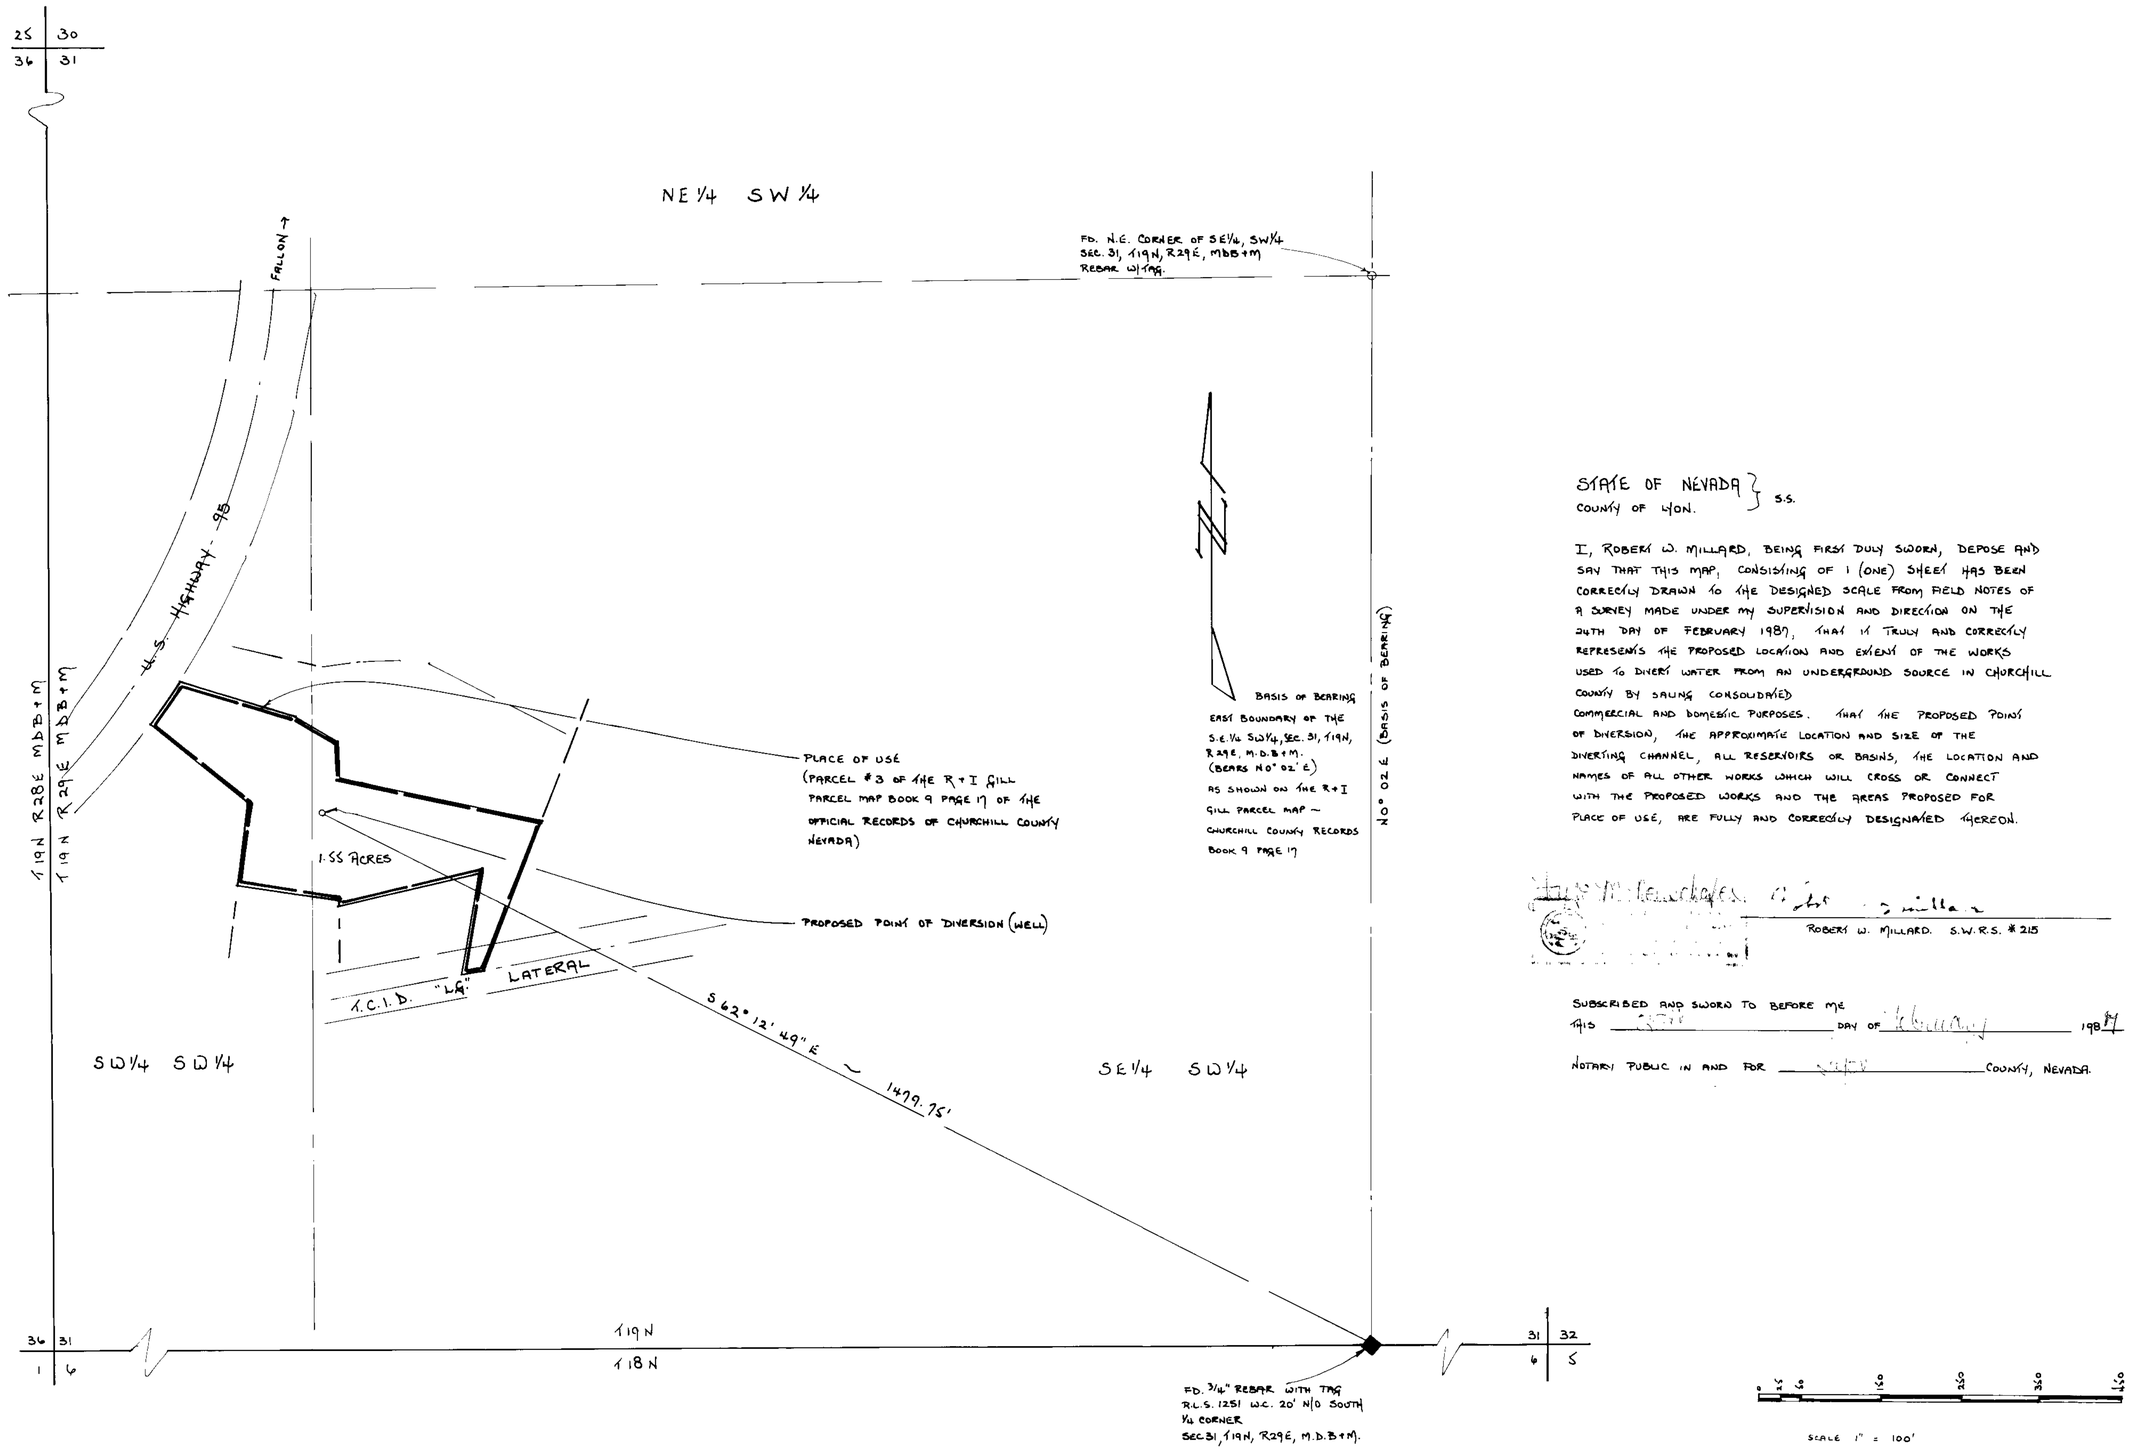

STATE OF NEVADA }
COUNTY OF LYON. } S.S.

I, ROBERT W. MILLARD, BEING FIRST DULY SWORN, DEPOSE AND SAY THAT THIS MAP, CONSISTING OF 1 (ONE) SHEET HAS BEEN CORRECTLY DRAWN TO THE DESIGNED SCALE FROM FIELD NOTES OF A SURVEY MADE UNDER MY SUPERVISION AND DIRECTION ON THE 24TH DAY OF FEBRUARY 1987, THAT IT TRULY AND CORRECTLY REPRESENTS THE PROPOSED LOCATION AND EXTENT OF THE WORKS USED TO DIVERT WATER FROM AN UNDERGROUND SOURCE IN CHURCHILL COUNTY BY SALING CONSOLIDATED COMMERCIAL AND DOMESTIC PURPOSES. THAT THE PROPOSED POINT OF DIVERSION, THE APPROXIMATE LOCATION AND SIZE OF THE DIVERTING CHANNEL, ALL RESERVOIRS OR BASINS, THE LOCATION AND NAMES OF ALL OTHER WORKS WHICH WILL CROSS OR CONNECT WITH THE PROPOSED WORKS AND THE AREAS PROPOSED FOR PLACE OF USE, ARE FULLY AND CORRECTLY DESIGNATED THEREON.

ROBERT W. MILLARD. S.W.R.S. # 215

SUBSCRIBED AND SWORN TO BEFORE ME
THIS 25th DAY OF February 1987

NOTARY PUBLIC IN AND FOR Lyon COUNTY, NEVADA.

FILED
APR 09 1987
STATE ENGINEER'S OFFICE

PREPARED BY
LAHONTAN ENGINEERING
P.O. BOX 1059
FERNLEY NEVADA 89408
1-702-575-2563

MAP
TO ACCOMPANY APPLICATION TO APPROPRIATE WATER
BY: SALING CONSOLIDATED

FROM AN UNDERGROUND SOURCE
IN CHURCHILL COUNTY, NEVADA.

50633