SECTION 18, T. 21 N., R. 64 E. M.D. MER.

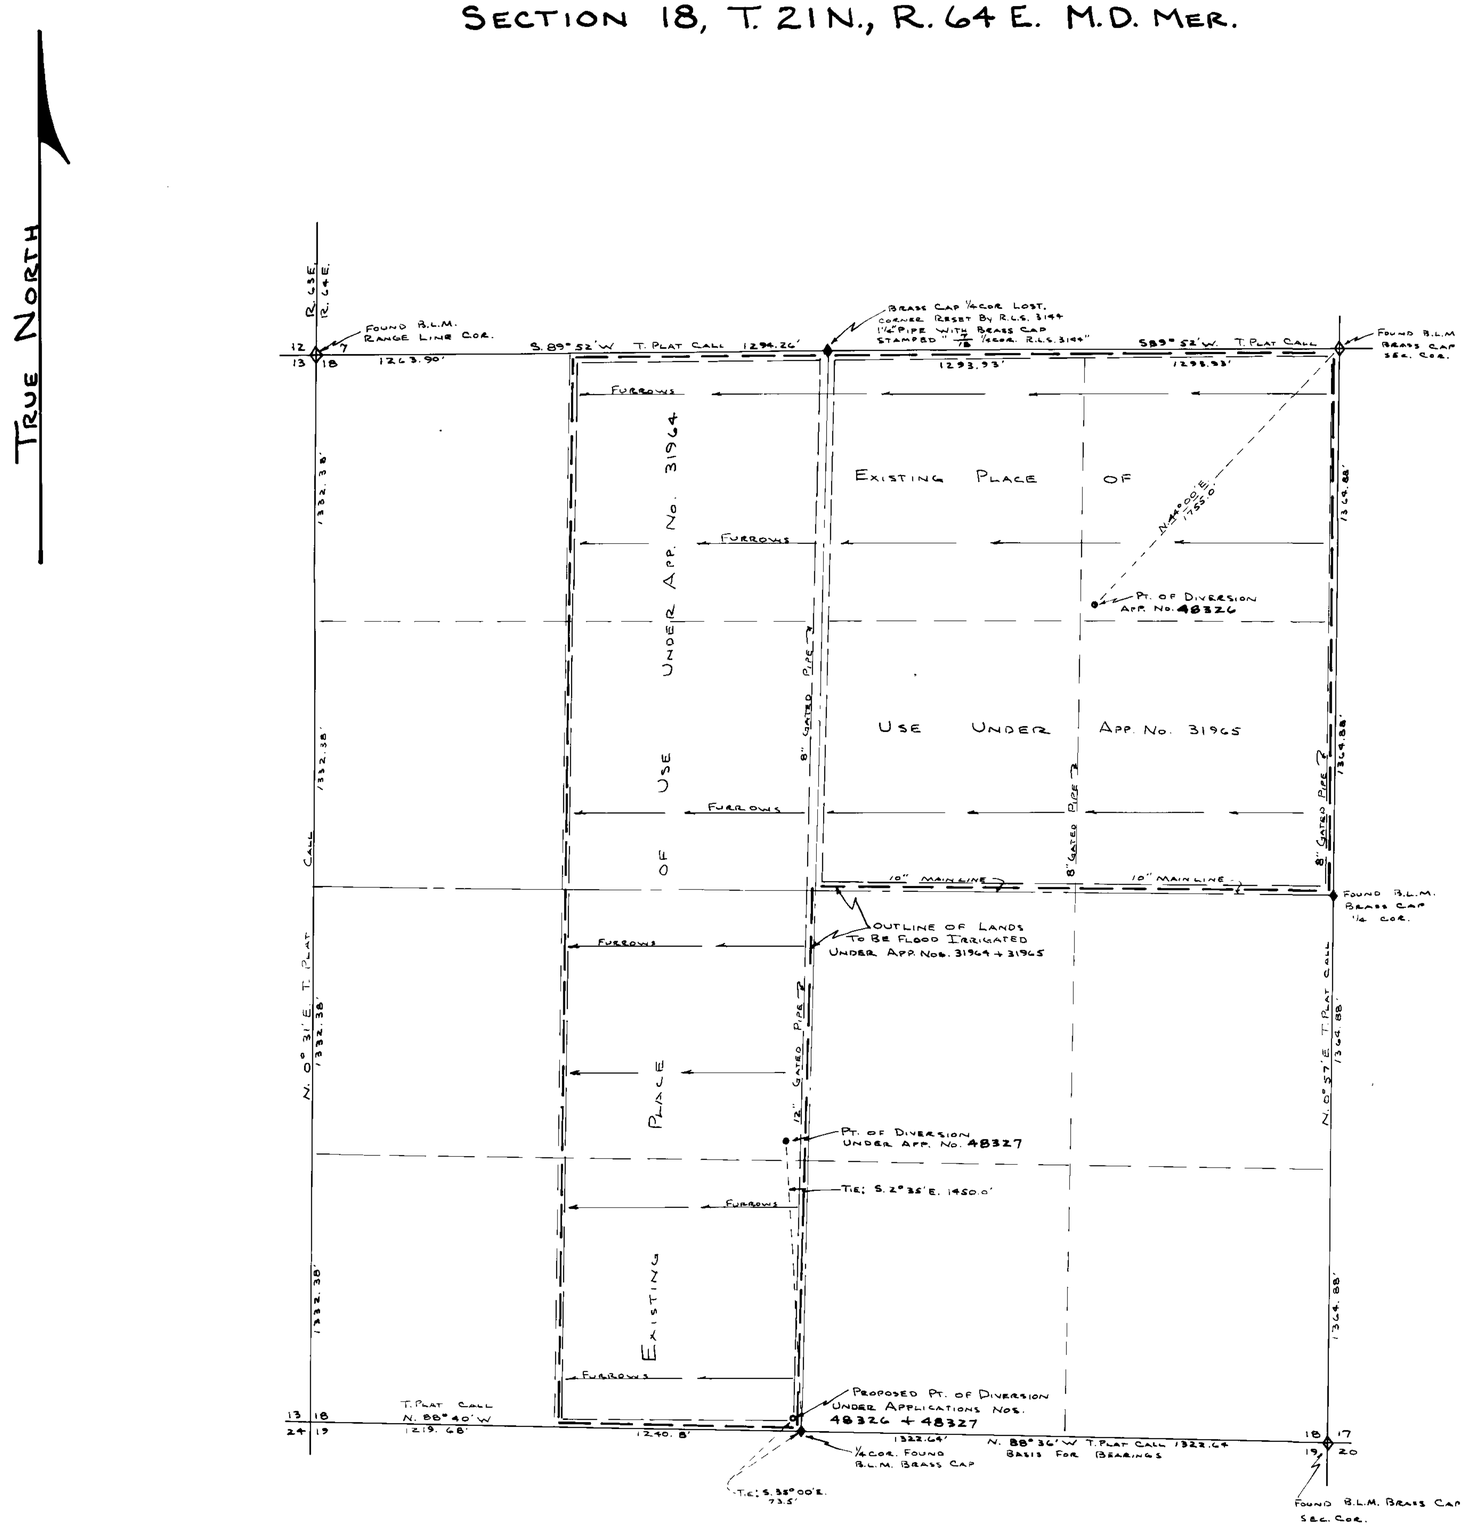

STATE OF NEVADA }
County of White Pine } SS

I, Arnold C. Wood, being first duly sworn depose and say that this map, consisting of one sheet, has been correctly drawn to the designated scale from field notes of a survey made by me on the 28th day of February 1987; that it truely and correctly represents the proposed location and extent of the works used to divert water from Undeground Sources, in White Pine Co., by Marion E. Johnson for Irrigation and Domestic purposes. That the proposed point of diversion, the approximate location + names of all other works which will cross or connect with the proposed works, and the boundary of all lands, showing by 40-acre subdivisions the areas proposed to be irrigated, are fully and correctly designated thereon.

Arnold C. Wood
STATE WATER RIGHT SURVEYOR

Subscribed and sworn to be for me this 2nd. Day of March 1987

Notary Public in and for White Pine Co., Nevada

MADELINE K. LEBRACK
Notary Public - State of Nevada
White Pine County, Nevada
Commission Expires Sept. 14, 1989

Basis For Bearings: Township Plat Call Between S 1/4 cor. + SE cor. Section 18, T.21N, R64E.

0 400' 800' 1200' 1600' 2000'

50654 50655

FILED
APR 1987
STATE ENGINEER'S OFFICE

MAP TO ACCOMPANY APPLICATION TO CHANGE POINT OF DIVERSION, PLACE OF USE AND MANNER OF USE UNDER APPLICATIONS Nos. 48326+48327

FOR: IRRIGATION + DOMESTIC
BY: MARION E. JOHNSON
FROM: UNDERGROUND SOURCES
SCALE: 1" = 400'

MAP + SURVEY BY A.C. WOOD R.L.S. 3144
FEB.- MAR. 1987

50655 50654