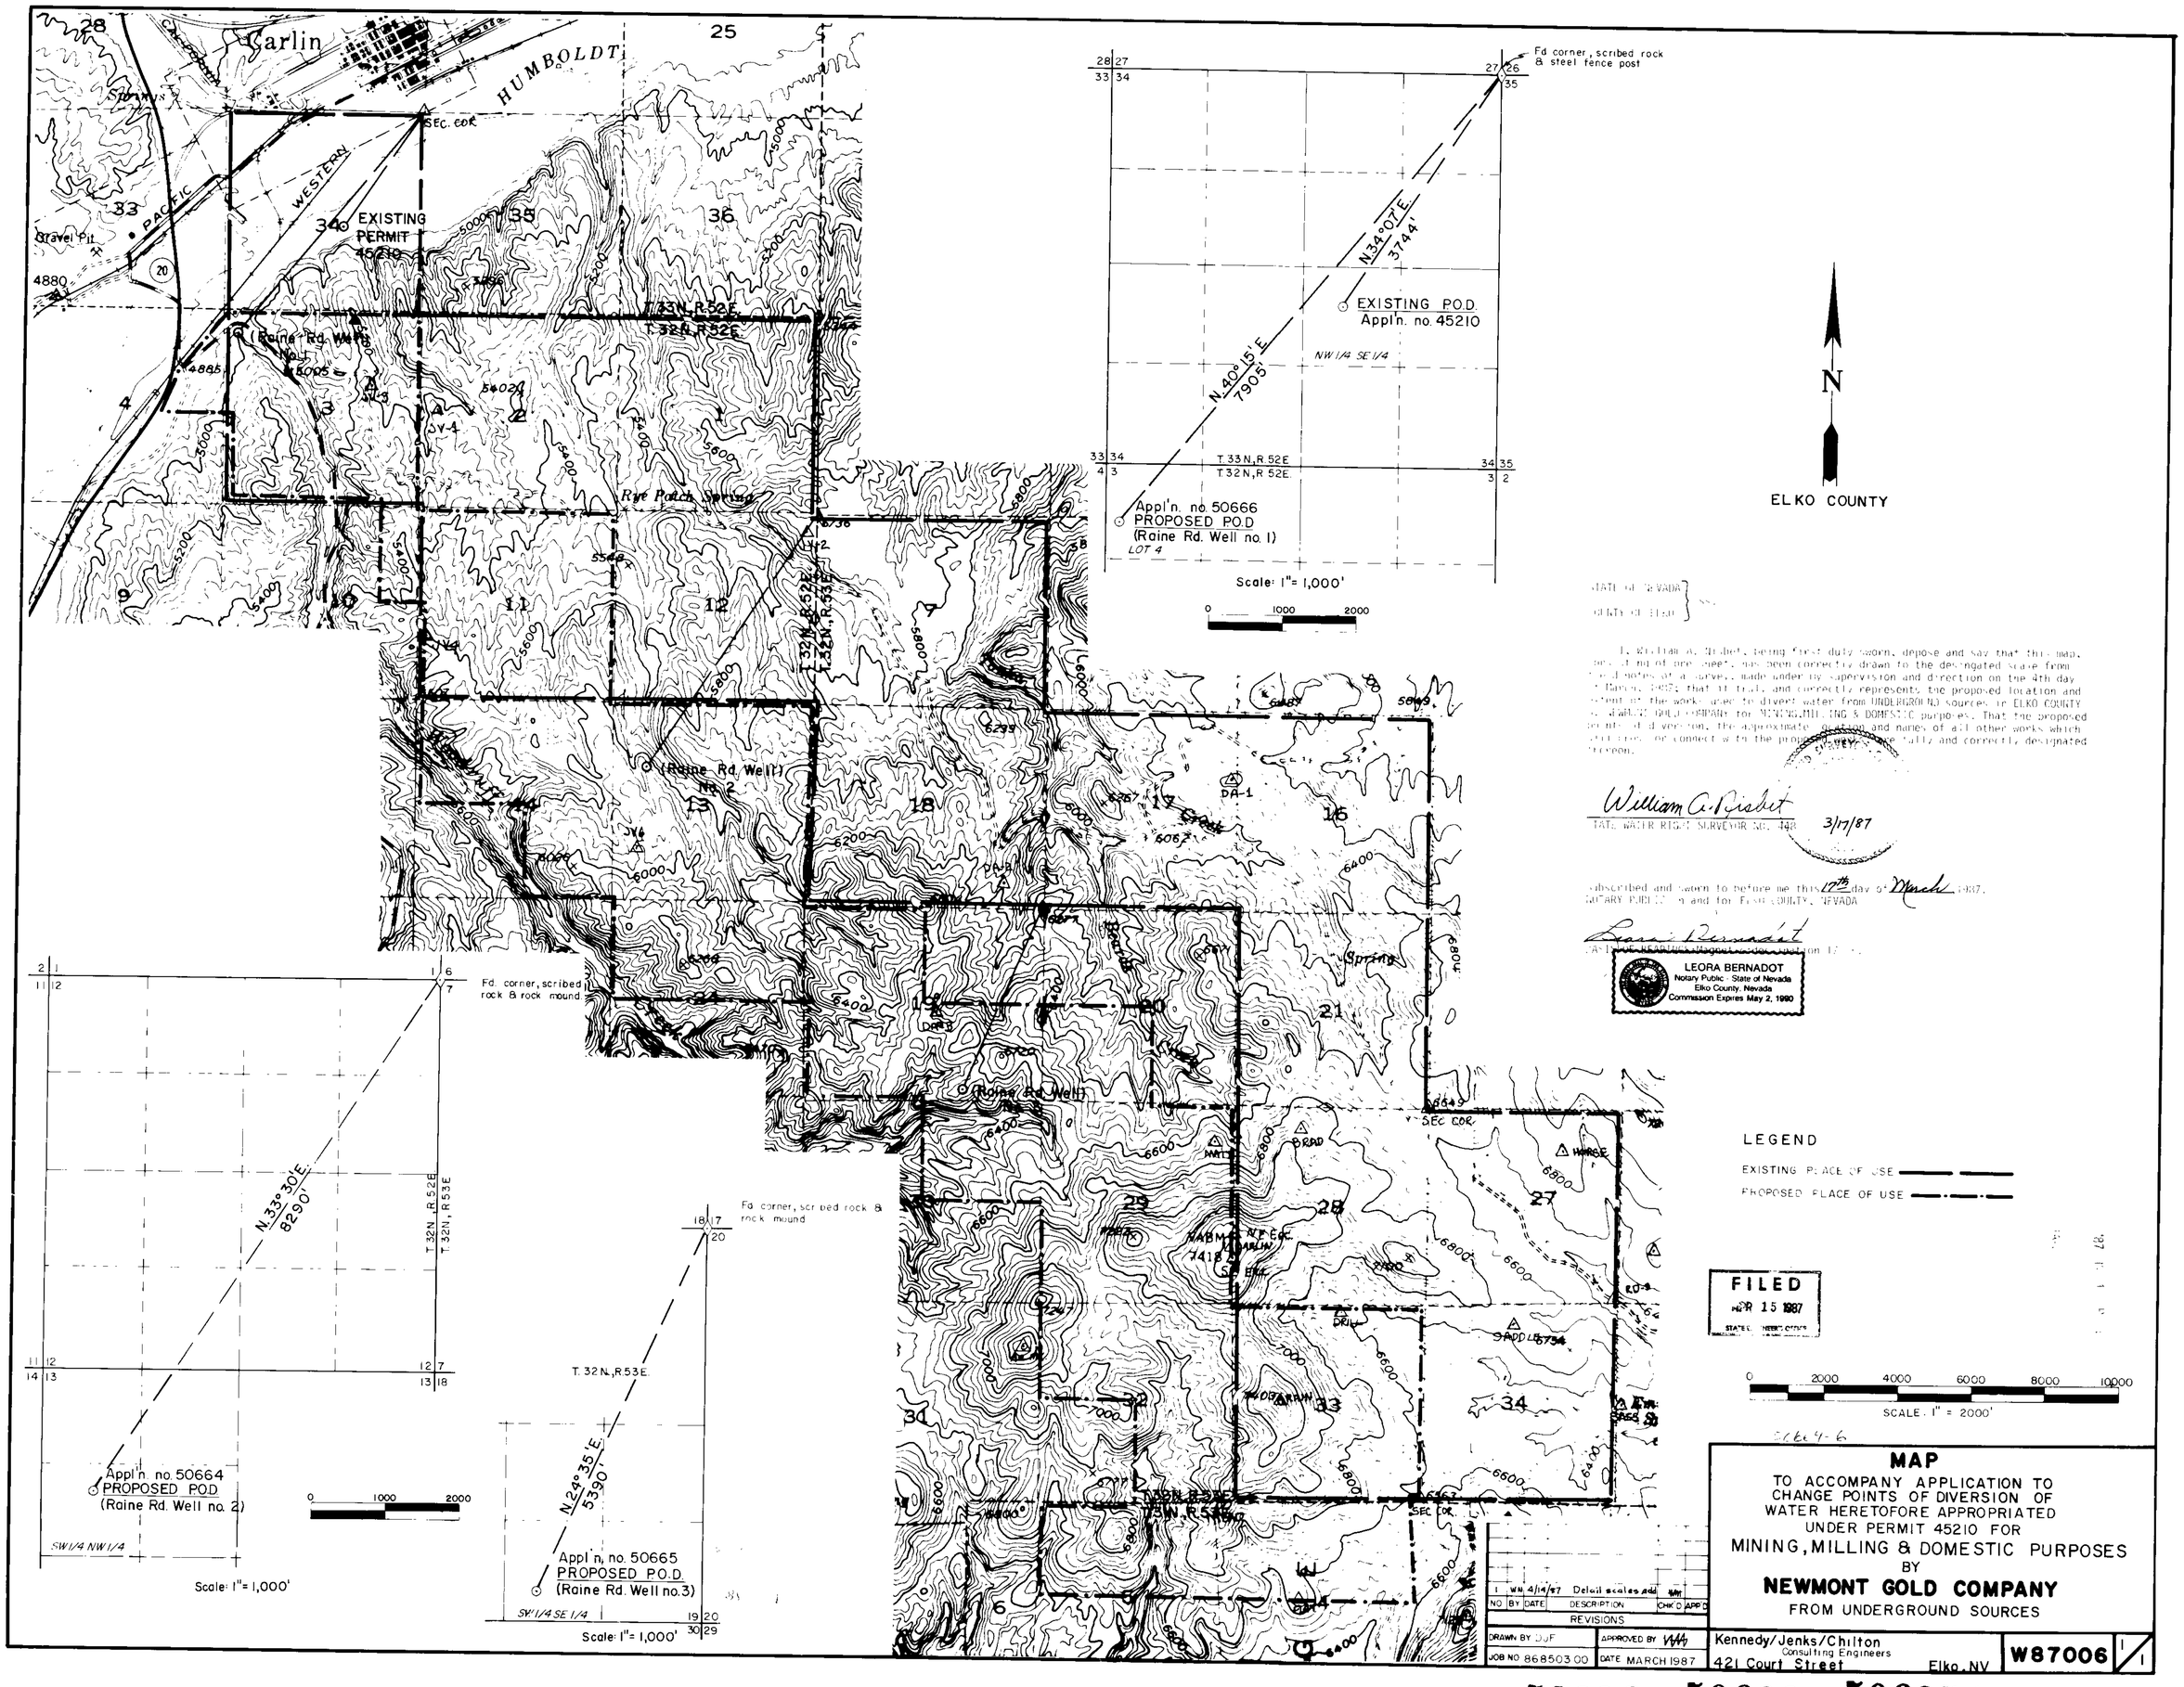

STATE OF NEVADA
COUNTY OF ELKO } ss.

I, William A. Rishel, being first duly sworn, depose and say that this map, consisting of one sheet, has been correctly drawn to the designated scale from field notes of a survey made under my supervision and direction on the 4th day of March, 1987; that it truly and correctly represents the proposed location and extent of the work; and to divert water from UNDERGROUND sources in ELKO COUNTY to NEWMONT GOLD COMPANY for MINING, MILLING & DOMESTIC purposes. That the proposed point of diversion, the approximate distances and names of all other works which will intercept or connect with the proposed works are fully and correctly designated thereon.

William A. Rishel
STATE WATER RIGHT SURVEYOR NO. 148 3/17/87

Subscribed and sworn to before me this 17th day of March 1987.
NOTARY PUBLIC in and for ELKO COUNTY, NEVADA

Leora Bernadot
(As I have heretofore signed my name on file with the State Engineer)

LEORA BERNADOT
Notary Public - State of Nevada
Elko County, Nevada
Commission Expires May 2, 1990

52236 50666 50665 50664