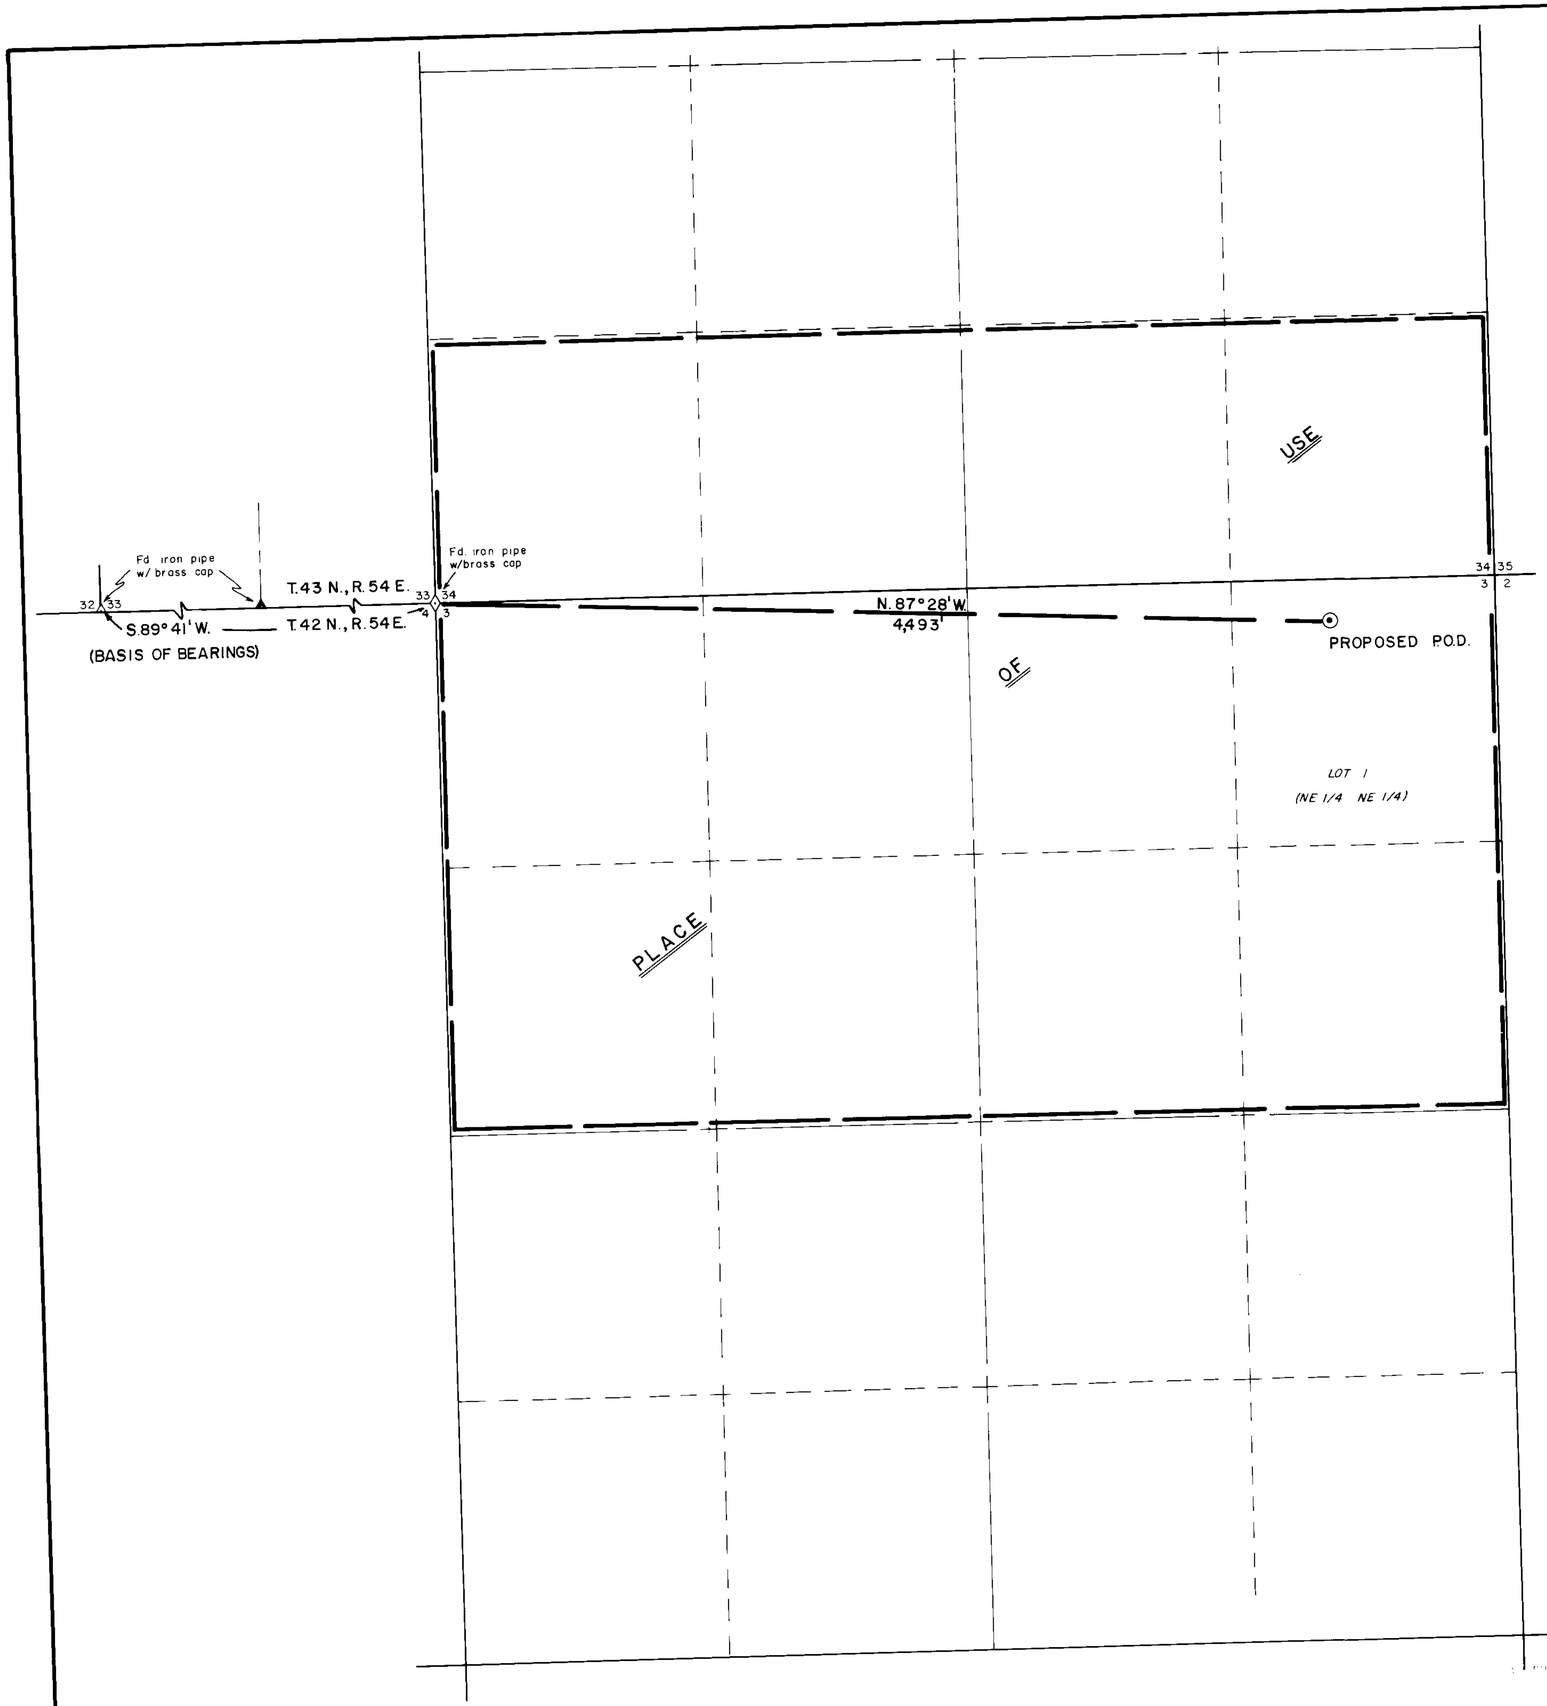

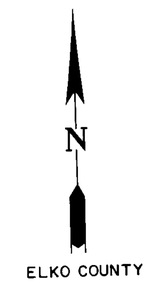

STATE OF NEVADA }
COUNTY OF ELKO } ss.

I, William A. Nisbet, being first duly sworn, depose and say that this map, consisting of one sheet, has been drawn to the designated scale from a survey, made under my supervision and direction, completed on the 21st. day of January, 1987; that it truly and correctly represents the proposed location and extent of the works used to divert water from an UNDERGROUND source in ELKO COUNTY by FREEPORT - McMoRan GOLD COMPANY for MINING, MILLING & DOMESTIC purposes. That the proposed point of diversion, the approximate location and size of the diverting channel or other conduit, the place of use, and the location and names of all other works or streams which are crossed by, or connected with the said works, are fully and correctly designated.

William A. Nisbet
STATE WATER RIGHT SURVEYOR NO. 448

LAND SURVEYOR - STATE OF NEVADA
WILLIAM A. NISBET
3/4/87
3865

Subscribed and sworn to before me this 4th day of March, 1987.
NOTARY PUBLIC in and for ELKO COUNTY, NEVADA.

Leora Bernadot

BASIS OF BEARINGS: The south line of section 33, T. 43 N., R. 54 E. as shown on the approved map of the dependent resurvey of said township, accepted Aug. 9, 1978.

LEORA BERNADOT
Notary Public - State of Nevada
Elko County, Nevada
Commission Expires May 2, 1990

0 400 800 1200 1600 2000
SCALE: 1" = 400'

FILED
MAR 10 1987
STATE ENGINEER'S OFFICE

NO	BY	DATE	DESCRIPTION	CHK'D	APP'D

REVISIONS

DRAWN BY DJF
JOB NO. 878007
APPROVED BY WAN
DATE FEB. 1987

MAP

TO ACCOMPANY APPLICATION TO APPROPRIATE WATER FOR

MINING, MILLING & DOMESTIC PURPOSES

BY

FREEPORT-McMoRan GOLD COMPANY

FROM AN UNDERGROUND SOURCE

Kennedy/Jenks/Chilton
Consulting Engineers
421 Court Street Elko, NV.

W87005 1/1

50672