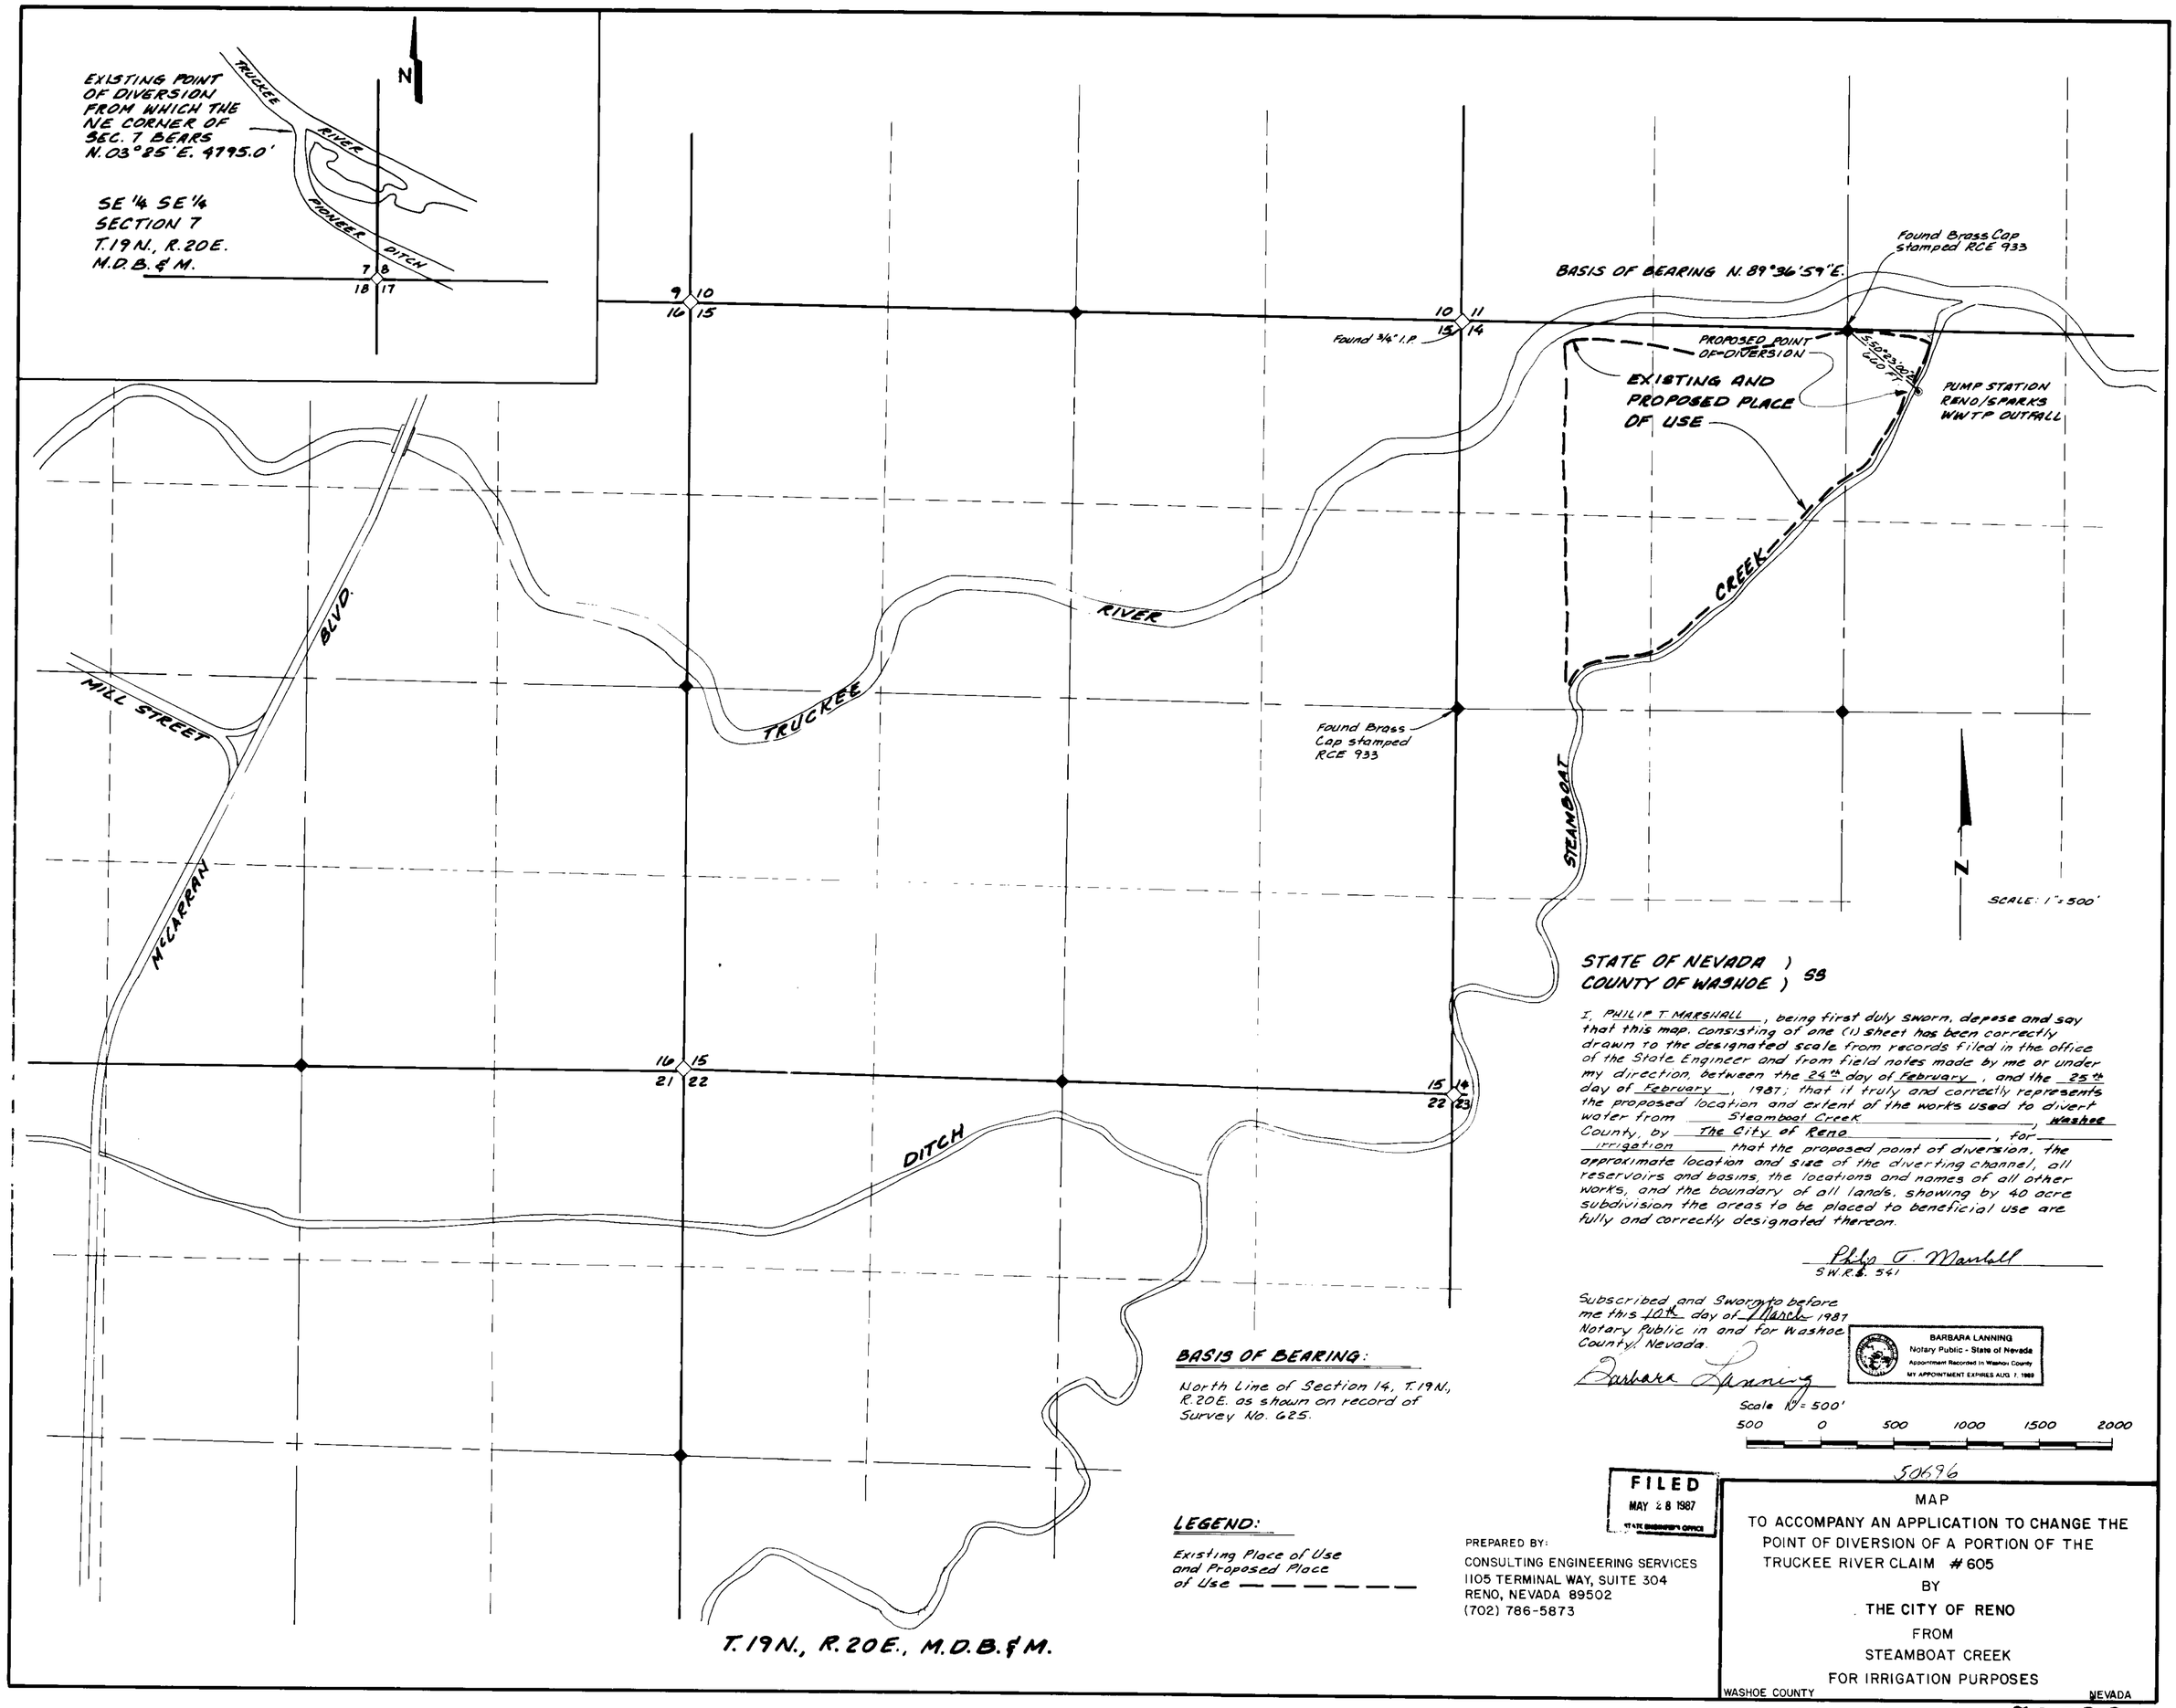

STATE OF NEVADA)
COUNTY OF WASHOE) SS

I, PHILIP T MARSHALL, being first duly sworn, depose and say that this map, consisting of one (1) sheet has been correctly drawn to the designated scale from records filed in the office of the State Engineer and from field notes made by me or under my direction, between the 24th day of February, and the 25th day of February, 1987; that it truly and correctly represents the proposed location and extent of the works used to divert water from Steamboat Creek, Washoe County, by The City of Reno, for irrigation that the proposed point of diversion, the approximate location and size of the diverting channel, all reservoirs and basins, the locations and names of all other works, and the boundary of all lands, showing by 40 acre subdivision the areas to be placed to beneficial use are fully and correctly designated thereon.

Philip T. Marshall
S.W.R.E. 541

Subscribed and Sworn to before me this 10th day of March 1987
Notary Public in and for Washoe County, Nevada.

Barbara Lanning

BARBARA LANNING
Notary Public - State of Nevada
Appointment Recorded in Washoe County
MY APPOINTMENT EXPIRES AUG 7, 1989

Scale 1" = 500'

500 0 500 1000 1500 2000

BASIS OF BEARING:

North Line of Section 14, T.19N., R.20E. as shown on record of Survey No. 625.

LEGEND:

Existing Place of Use and Proposed Place of Use — — — — — —

FILED
MAY 28 1987
STATE ENGINEER'S OFFICE

50696

PREPARED BY:
CONSULTING ENGINEERING SERVICES
1105 TERMINAL WAY, SUITE 304
RENO, NEVADA 89502
(702) 786-5873

MAP
TO ACCOMPANY AN APPLICATION TO CHANGE THE POINT OF DIVERSION OF A PORTION OF THE TRUCKEE RIVER CLAIM #605
BY
THE CITY OF RENO
FROM
STEAMBOAT CREEK
FOR IRRIGATION PURPOSES

WASHOE COUNTY NEVADA

56437T 50696