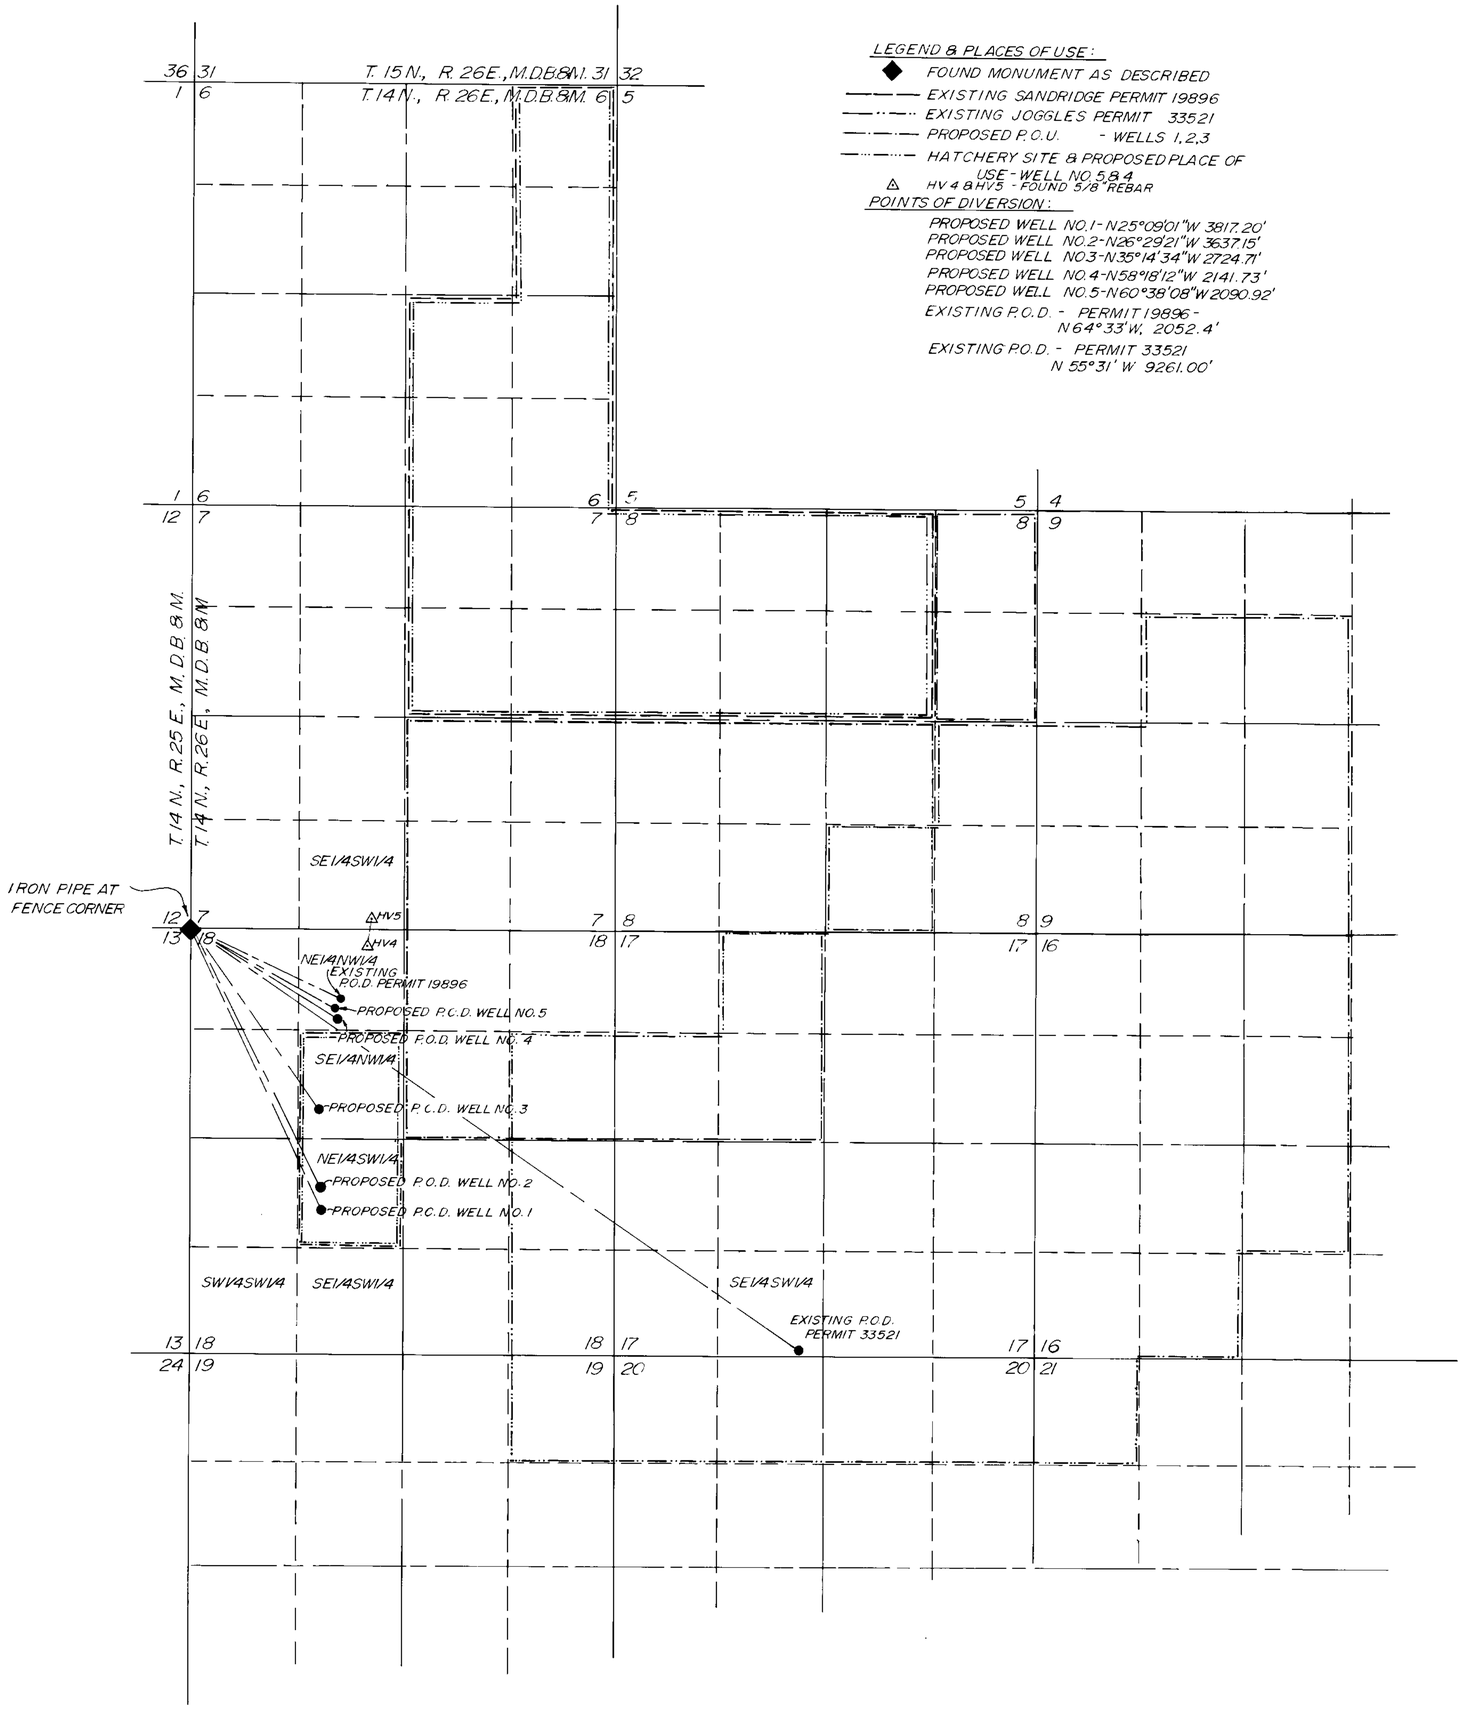

LEGEND & PLACES OF USE:

- ◆ FOUND MONUMENT AS DESCRIBED
- ——— EXISTING SANDRIDGE PERMIT 19896
- —··— EXISTING JOGGLES PERMIT 33521
- —·—·— PROPOSED P.O.U. - WELLS 1,2,3
- —··—··— HATCHERY SITE & PROPOSED PLACE OF USE - WELL NO. 5 & 4
- △ HV 4 & HV5 - FOUND 5/8" REBAR

POINTS OF DIVERSION:

PROPOSED WELL NO.1 - N25°09'01"W 3817.20'
PROPOSED WELL NO.2 - N26°29'21"W 3637.15'
PROPOSED WELL NO.3 - N35°14'34"W 2724.71'
PROPOSED WELL NO.4 - N58°18'12"W 2141.73'
PROPOSED WELL NO.5 - N60°38'08"W 2090.92'
EXISTING P.O.D. - PERMIT 19896 - N64°33'W, 2052.4'
EXISTING P.O.D. - PERMIT 33521 N 55°31' W 9261.00'

N

STATE OF NEVADA
COUNTY OF ~~LYON~~ Carson City } S.S.

I, BRUCE L. RICE, BEING FIRST DULY SWORN, DEPOSE AND SAY THAT THIS MAP, CONSISTING OF ONE SHEET, HAS BEEN CORRECTLY DRAWN TO THE DESIGNATED SCALE FROM FIELD NOTES OF A SURVEY MADE BY ME ON FEBRUARY 17, 1987, THAT IT TRULY AND CORRECTLY REPRESENTS THE PROPOSED LOCATION AND EXTENT OF THE WORKS USED TO DIVERT WATER FROM AN UNDERGROUND SOURCE IN LYON COUNTY FOR PUBLIC RECREATION PURPOSES, THAT THE PROPOSED POINT OF DIVERSION AND RETURN, THE LOCATION OF THE FACILITY, THE APPROXIMATE SIZE AND CAPACITY OF THE DIVERTING CHANNEL (OR CONDUIT), AND THE LOCATION AND NAMES OF ALL OTHER WORKS OR STREAMS WHICH ARE CROSSED BY OR CONNECTED WITH SAID WORKS, ARE FULLY AND CORRECTLY DESIGNATED HEREON.

Bruce L. Rice
STATE WATER RIGHT SURVEYOR

SUBSCRIBED AND SWORN TO BEFORE ME THIS 26th DAY OF March, 1987
NOTARY PUBLIC IN AND FOR Carson City

Beta V. Lane

BASIS OF BEARING:
FROM EXISTING D.O.W. CONTROL POINTS HV-4 & HV-5 DETERMINED BY NEVADA DIVISION OF WILDLIFE USING DIRECT SOLAR OBSERVATION, JULY 1981
THE BEARING FROM HV4 TO HV5 IS N03°45'00"

SCALE: 1" = 1000'

1000 0 1000 2000 3000

50702 - 50707

MAP
TO ACCOMPANY APPLICATIONS TO CHANGE THE POINT OF DIVERSION, MANNER & PLACE OF USE OF PERMITS 19896 & 33521
FROM: UNDERGROUND
FOR: PUBLIC RECREATION
BY: NEVADA DEPARTMENT OF WILDLIFE

REVISED 5-26-87 NDOW

RICE ENGINEERING, INC.
Civil Engineering & Surveying
2299 HWY 208
P.O. BOX 130
SMITH, NV

50707 50706 50704 50703 50702