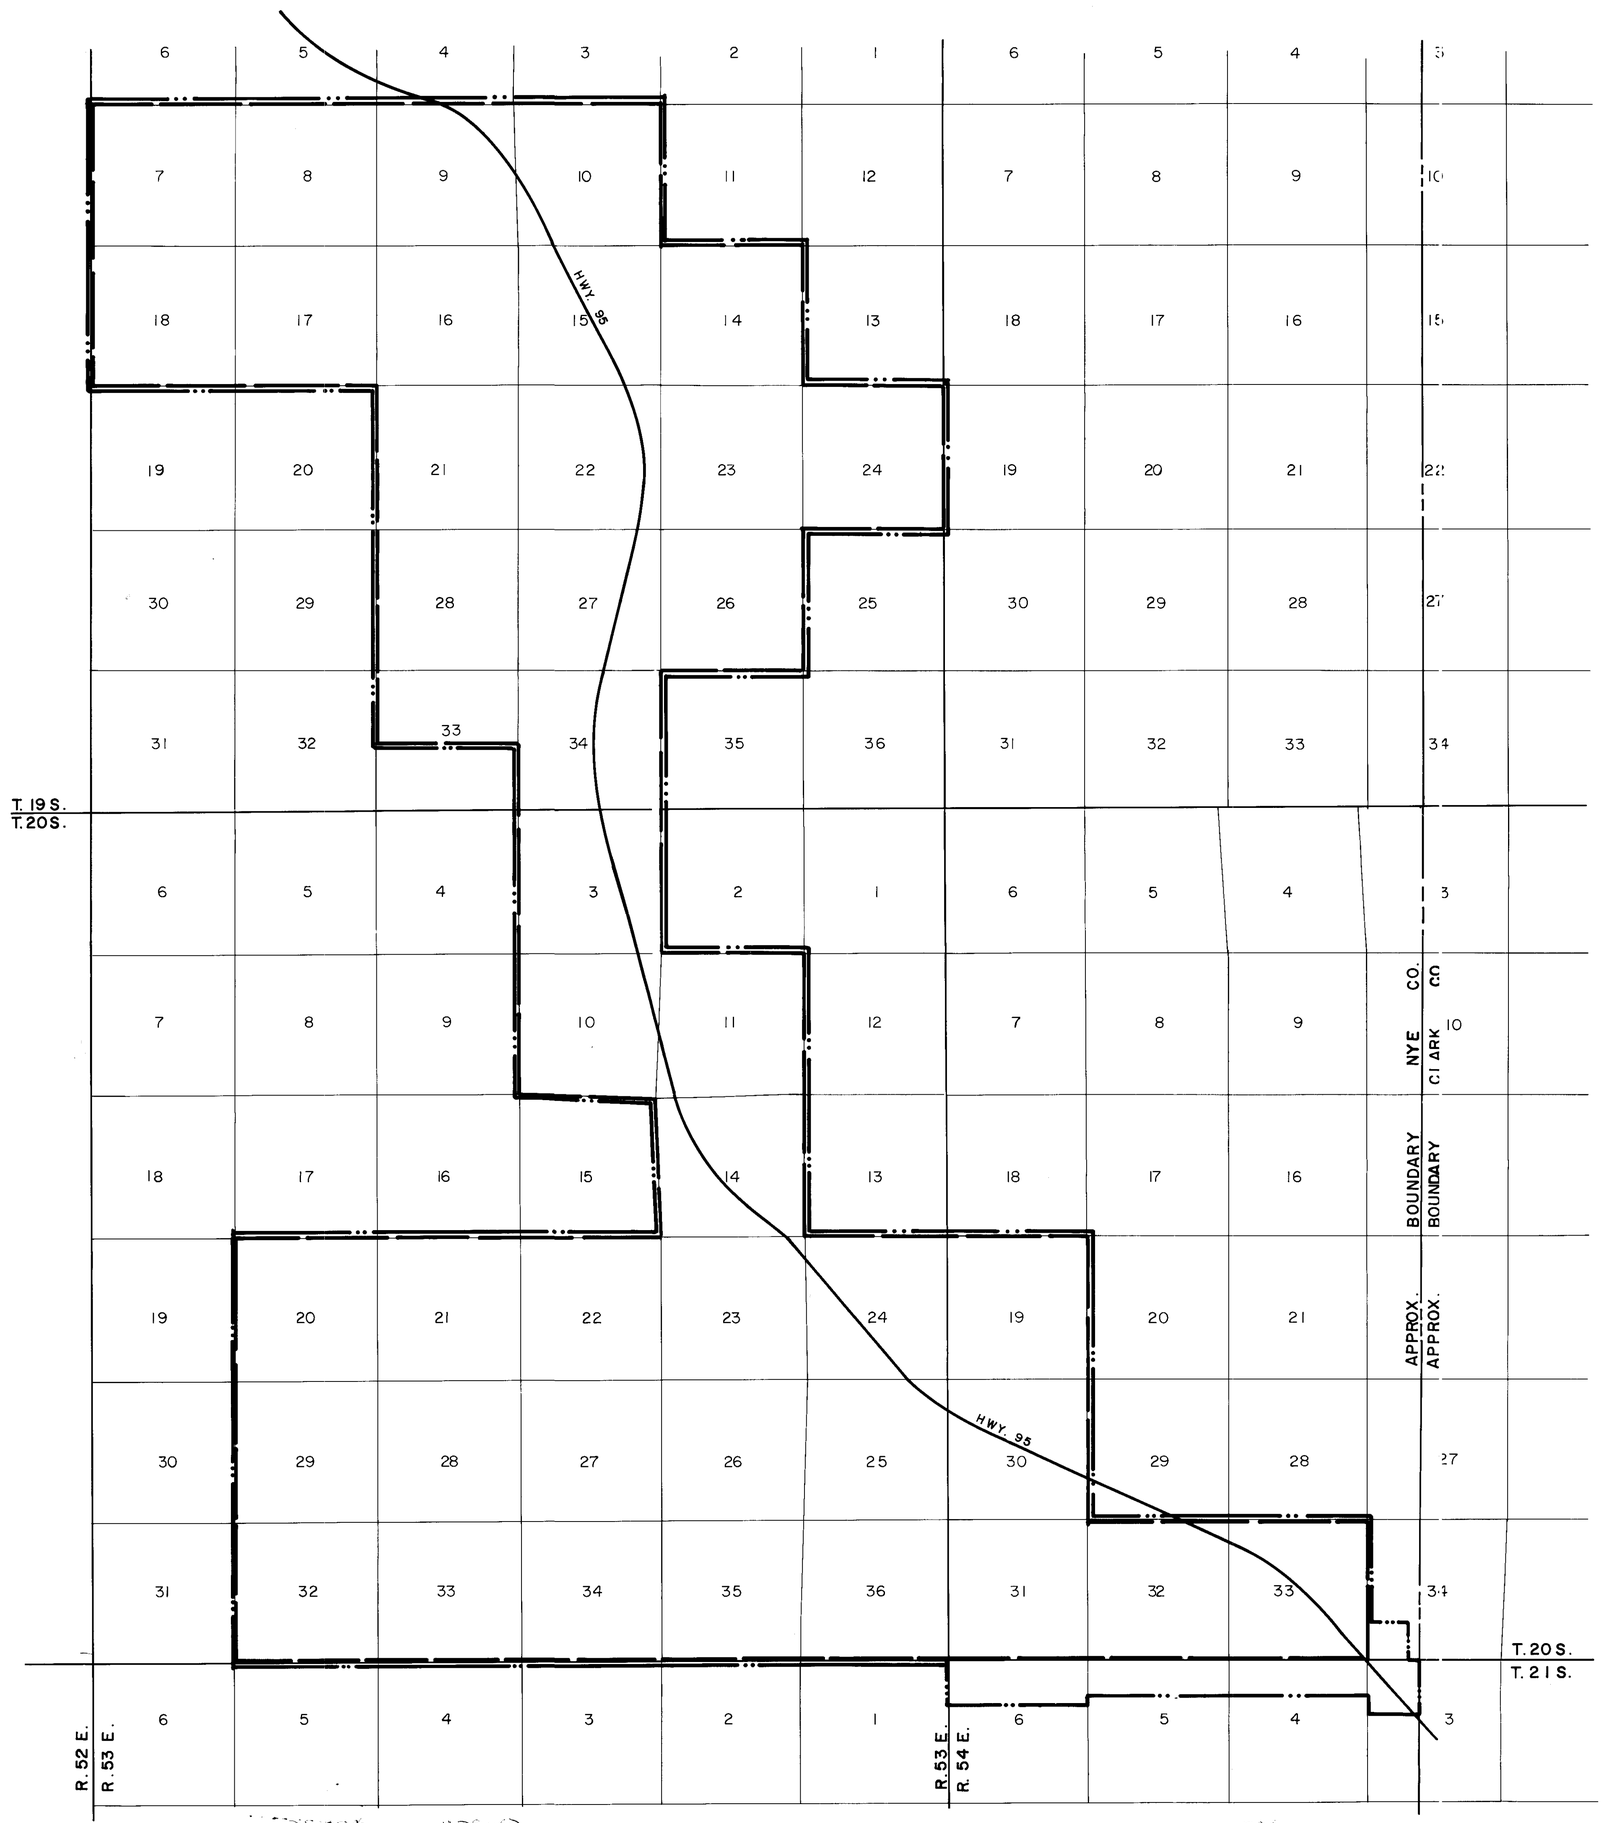

EXISTING PLACE OF USE

PROPOSED PLACE OF USE

NORTH

RESOURCE CONCEPTS INC.

340 North Minnesota Street, Carson City, Nevada 89701 (702) 883 - 1600

ENGINEERING · ECONOMICS · RESOURCE PLANNING

JOB NO. 78-043-02
DATE 3-31-87
REVISED
DRAWN BY MLD

Sheet 2 of 2

FILED
APR 08 1987
STATE ENGINEER'S OFFICE

0 3000' 6000' 9000
FEET

SCALE: 1" = 3000'

MAP

OF THE PROPOSED PLACE OF USE FOR

CENTRAL NEVADA UTILITIES COMPANY

(PAHRUMP VALLEY)

IN NYE COUNTY, NEVADA