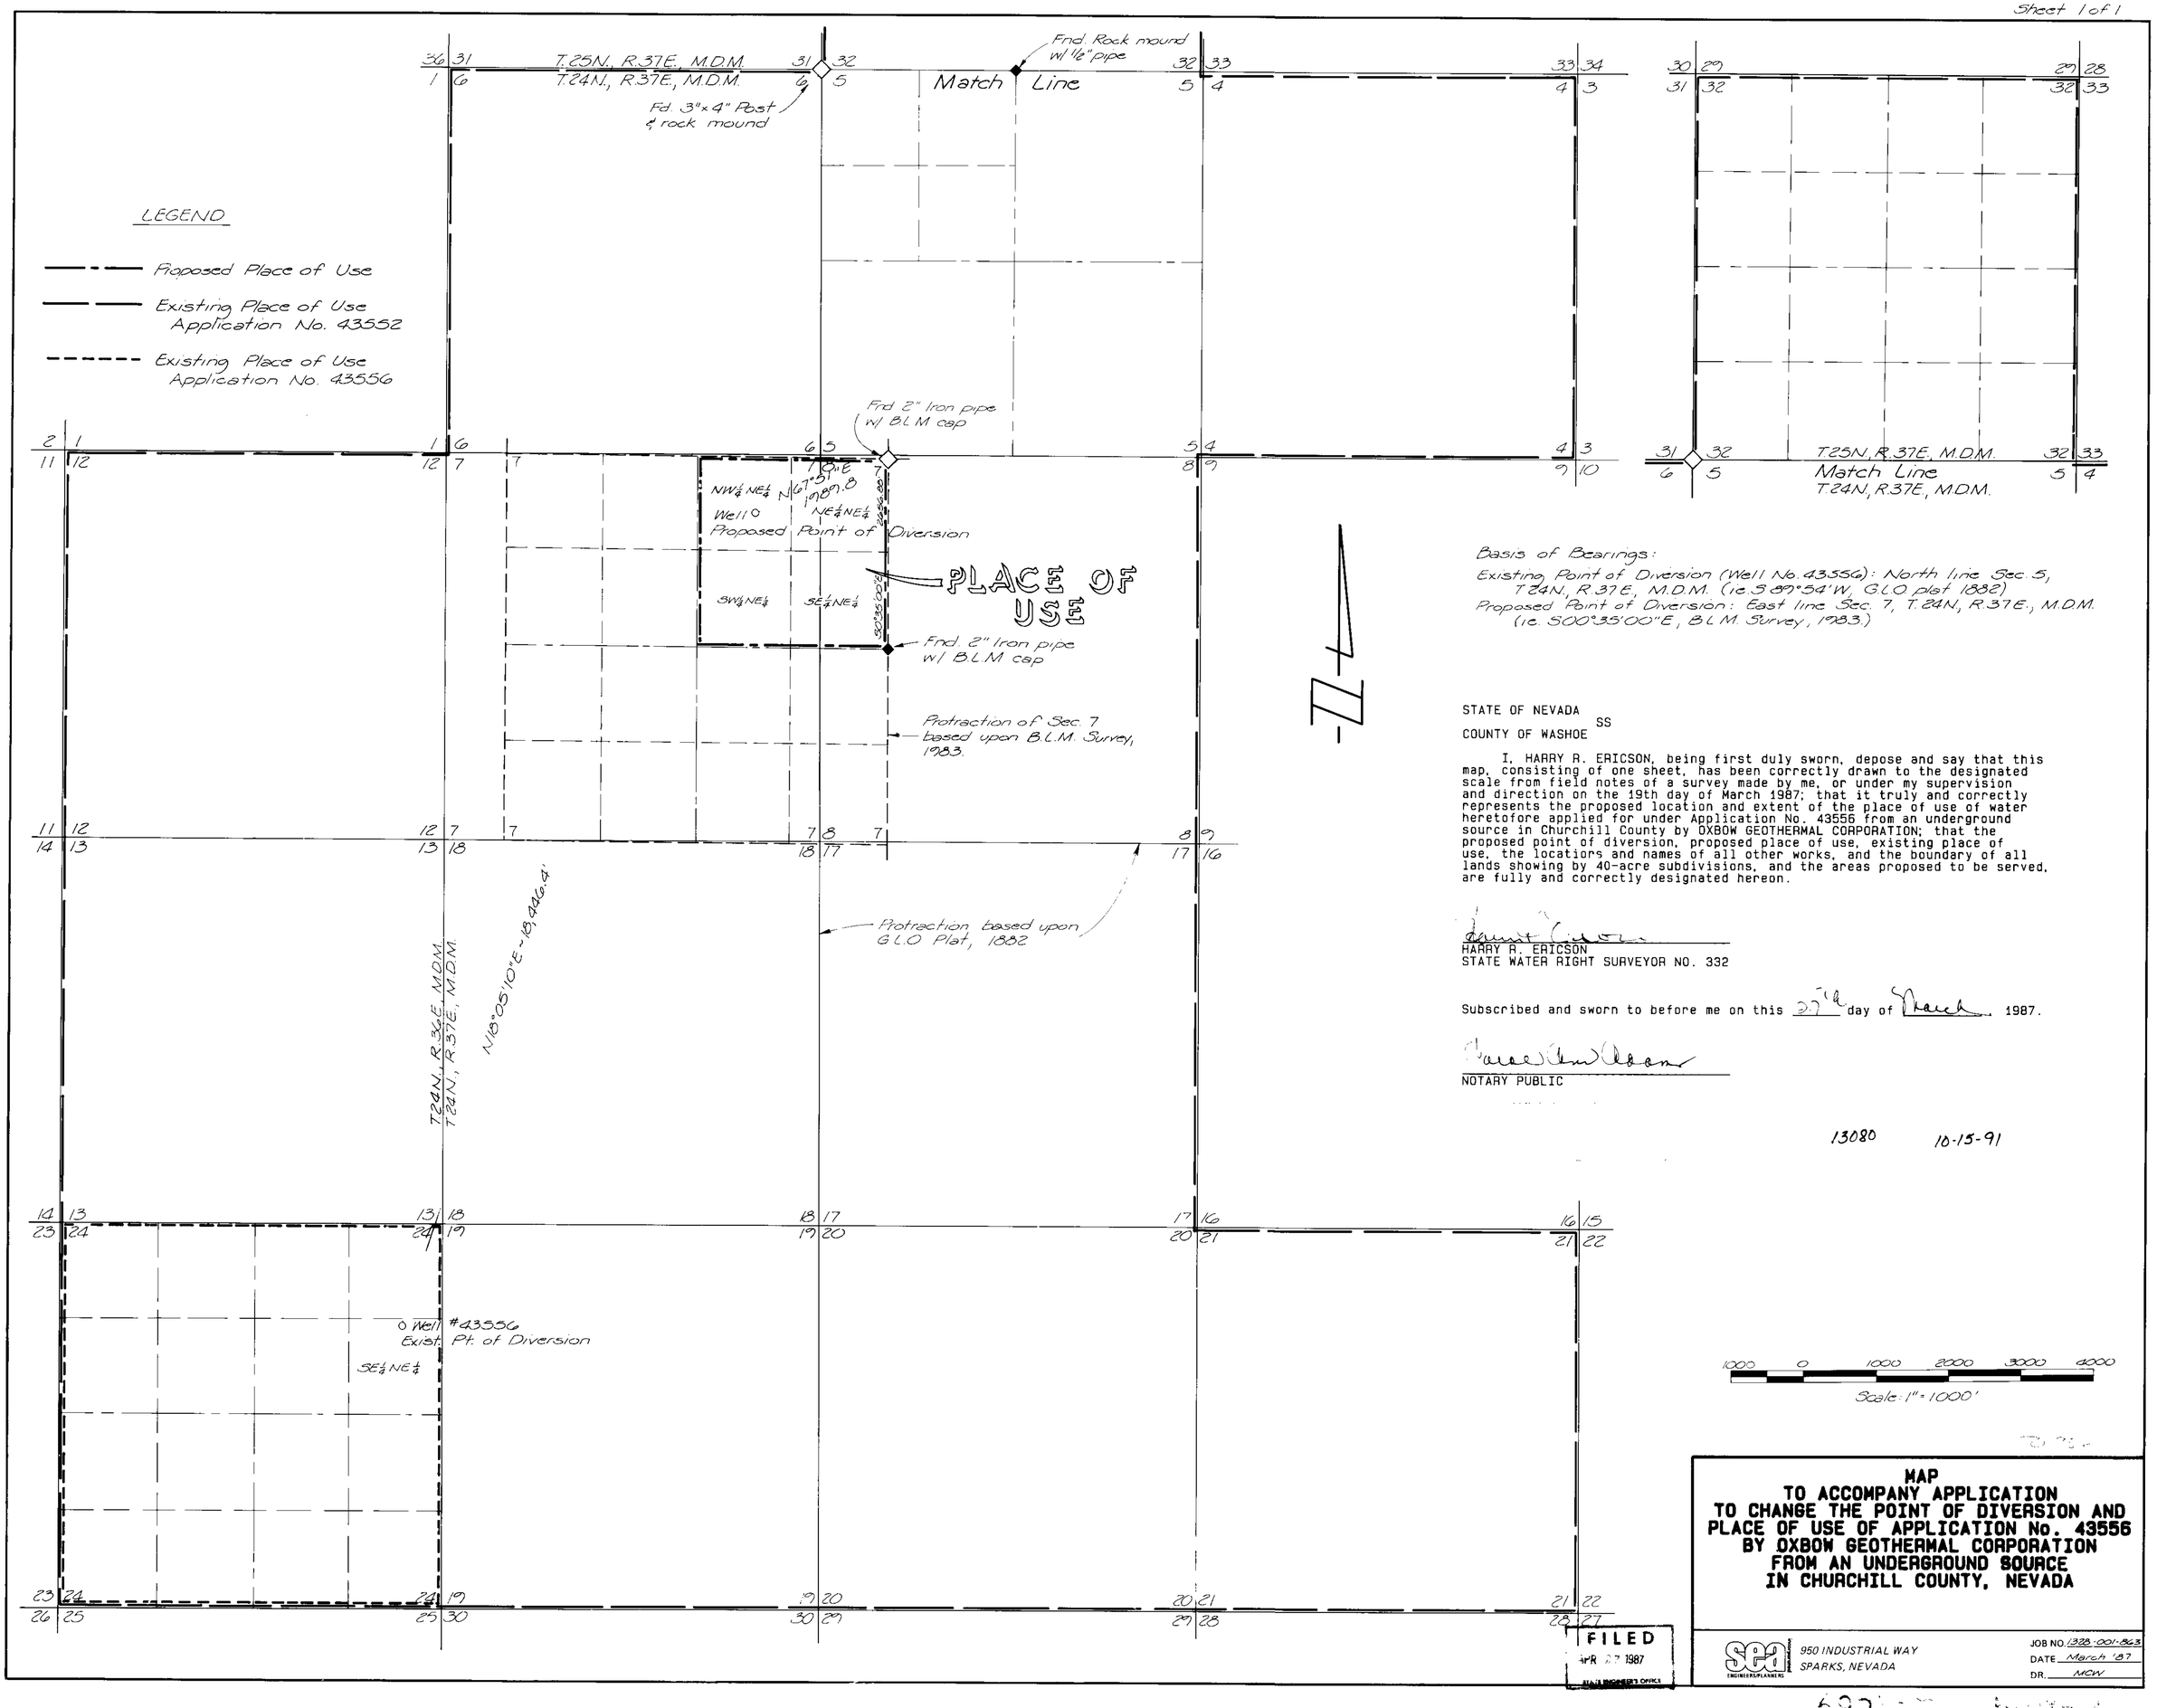

Basis of Bearings:
Existing Point of Diversion (Well No. 43556): North line Sec. 5, T.24N., R.37E., M.D.M. (ie. S 89°54' W, G.L.O. plat 1882)
Proposed Point of Diversion: East line Sec. 7, T.24N., R.37E., M.D.M. (ie. S00°35'00"E, B.L.M. Survey, 1983.)

STATE OF NEVADA
COUNTY OF WASHOE SS

I, HARRY R. ERICSON, being first duly sworn, depose and say that this map, consisting of one sheet, has been correctly drawn to the designated scale from field notes of a survey made by me, or under my supervision and direction on the 19th day of March 1987; that it truly and correctly represents the proposed location and extent of the place of use of water heretofore applied for under Application No. 43556 from an underground source in Churchill County by OXBOW GEOTHERMAL CORPORATION; that the proposed point of diversion, proposed place of use, existing place of use, the locations and names of all other works, and the boundary of all lands showing by 40-acre subdivisions, and the areas proposed to be served, are fully and correctly designated hereon.

HARRY R. ERICSON
STATE WATER RIGHT SURVEYOR NO. 332

Subscribed and sworn to before me on this 27th day of March, 1987.

NOTARY PUBLIC

13080 10-15-91

1000 0 1000 2000 3000 4000
Scale: 1" = 1000'

FILED
APR 27 1987
STATE ENGINEER'S OFFICE

MAP
TO ACCOMPANY APPLICATION
TO CHANGE THE POINT OF DIVERSION AND
PLACE OF USE OF APPLICATION No. 43556
BY OXBOW GEOTHERMAL CORPORATION
FROM AN UNDERGROUND SOURCE
IN CHURCHILL COUNTY, NEVADA

sea ENGINEERS/PLANNERS
950 INDUSTRIAL WAY
SPARKS, NEVADA

JOB NO. 1328.001.863
DATE March '87
DR. MCW