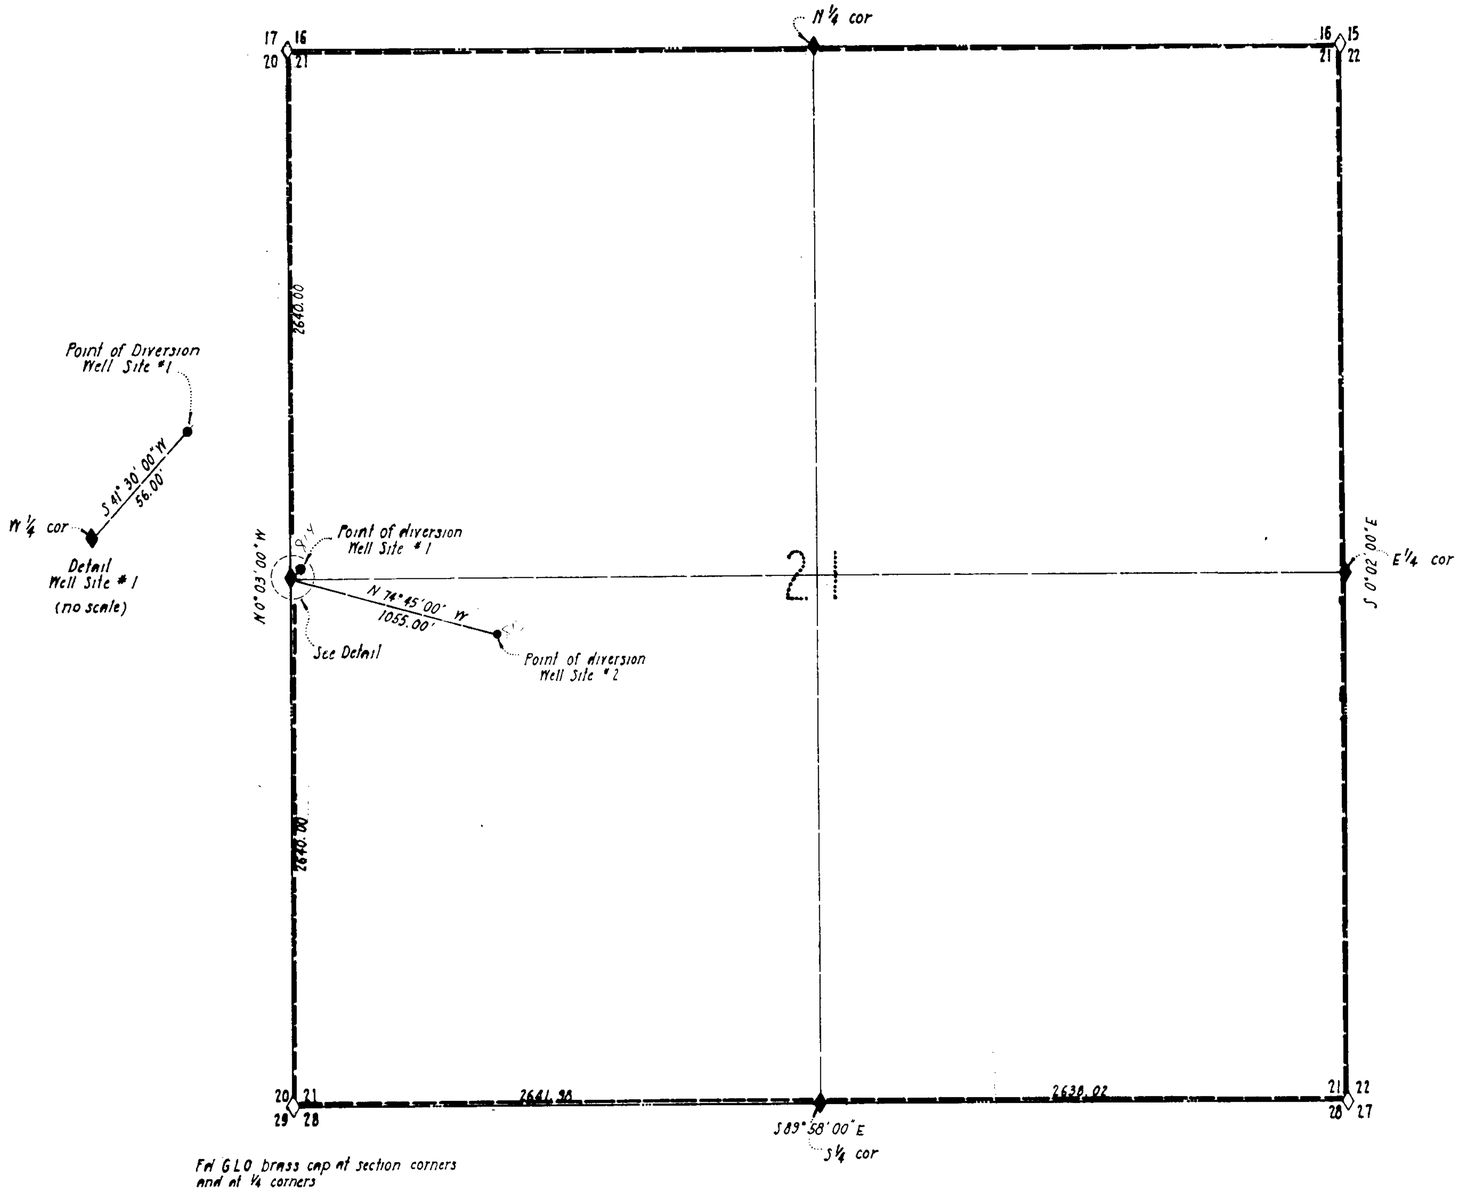


State of Nevada
County of Clark } ss

I, Robert J. McNutt, being first duly sworn, do depose and say that this map, consisting of one sheet, has been correctly drawn to the designated scale from field notes of a survey made under my supervision on March 7, 1987; that it truly and correctly represents the location and extent of the work used to divert water from an underground source in Clark County, Nevada by Vetex, Inc., for mining purposes.

Robert J. McNutt
State Certificate No 418

Subscribed and sworn to before me this 9 day of April 1987

Sharon L. Frank
notary public

RECEIVED
APR 23 1987
STATE ENGINEER'S OFFICE

Scale: 1" = 400

PLACE OF USE

SECTION 21, T13S, R70E, MDM

Bearings are based on GLO Independent Resurvey of T13S, R70E, M.D.M. approved April 17, 1935.

FILED
APR 13 1987
STATE ENGINEER'S OFFICE

50813, 50814

MAP TO ACCOMPANY APPLICATION TO APPROPRIATE WATER

BY: VETEX, INC.

FOR: MINING PURPOSES

FROM: UNDERGROUND SOURCES

50814_50813_