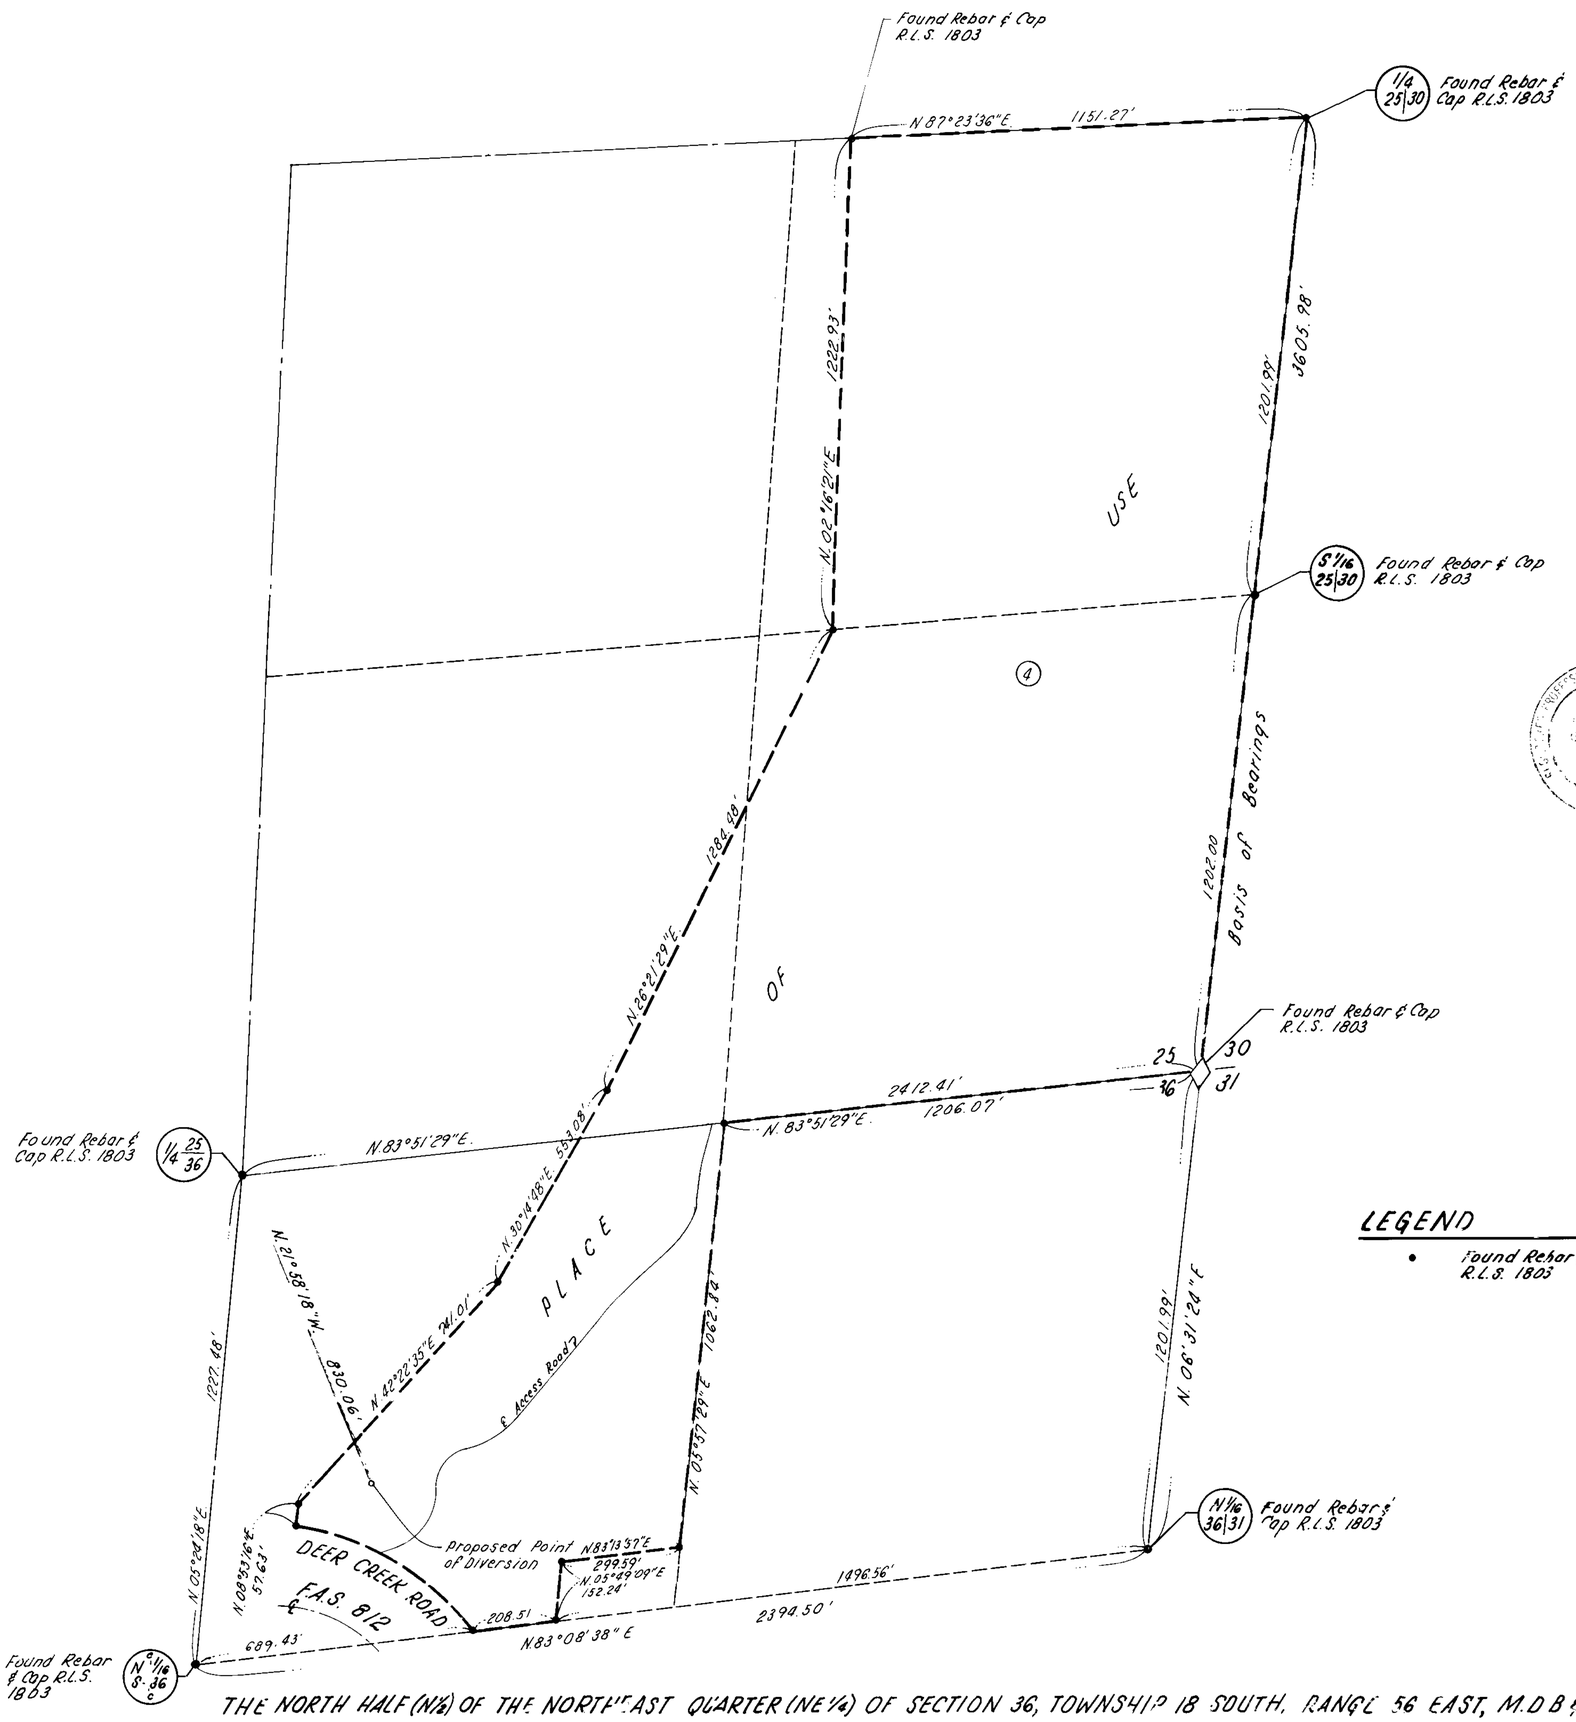

Scale: 1" = 200'

State of Nevada
County of Clark } S.S.

I, Richard J. Baughman, being first duly sworn, depose and say that this map consisting of one (1) sheet, has been correctly drawn to the designated scale from field notes of a survey made under my supervision and direction on the 10th day of October, 1986, That it truly and correctly represents the proposed location extent of works used to divert water from an underground source in Lee Canyon, Clark County, Nevada, for quasi-municipal purposes, by Ron Rudin, and that the proposed point of diversion, the approximate location and size of the diverting channel or other conduit, the place and manner of use and the location and use of all other streams, which are crossed by or connected with the said works, are fully and correctly designated thereon.

Richard J. Baughman 10-10-86
Richard J. Baughman
State Water Rights Surveyor № 350

Subscribed and sworn to before me this day of October, 1986.

Lisa C. Kreps
Lisa C. Kreps ~ Notary Public in and for said County and State

My appointment expires on September 3, 1989.

BASIS OF BEARINGS

N.06°31'24"E ~ The East line of the North Half of the Northeast Quarter (NE¼) of Section 36, Township 18 South, Range 56 East, M.D.B.&M., also the East line of the Southeast Quarter (SE¼) of Section 25, Township 18 South, Range 56 East, M.D.B.&M., as shown on Parcel Map, File 39, Page 22, Official Records, Clark County, Nevada.

LEGEND

• Found Rebar & Cap R.L.S. 1803

200 150 100 50 0 200 400 600 800

Scale: 1" = 200'

THE NORTH HALF (N½) OF THE NORTHEAST QUARTER (NE¼) OF SECTION 36, TOWNSHIP 18 SOUTH, RANGE 56 EAST, M.D.B.&M., AND THE SOUTHEAST QUARTER (SE¼) OF SECTION 25, TOWNSHIP 18 SOUTH, RANGE 56 EAST, M.D.B.&M.

CLARK COUNTY NEVADA

FILED
APR 16 1987
STATE ENGINEER'S OFFICE

A MAP TO ACCOMPANY AN APPLICATION TO APPROPRIATE WATER

By: Ron Rudin
For: Quasi-Municipal Purposes
From: An underground source in Lee Canyon, Clark County, Nevada

BAUGHMAN & TURNER, INC
Civil Engineering ~ Mining Engineering ~ Land Surveying
[illegible] Winchester Boulevard Las Vegas Nevada 89102

50827