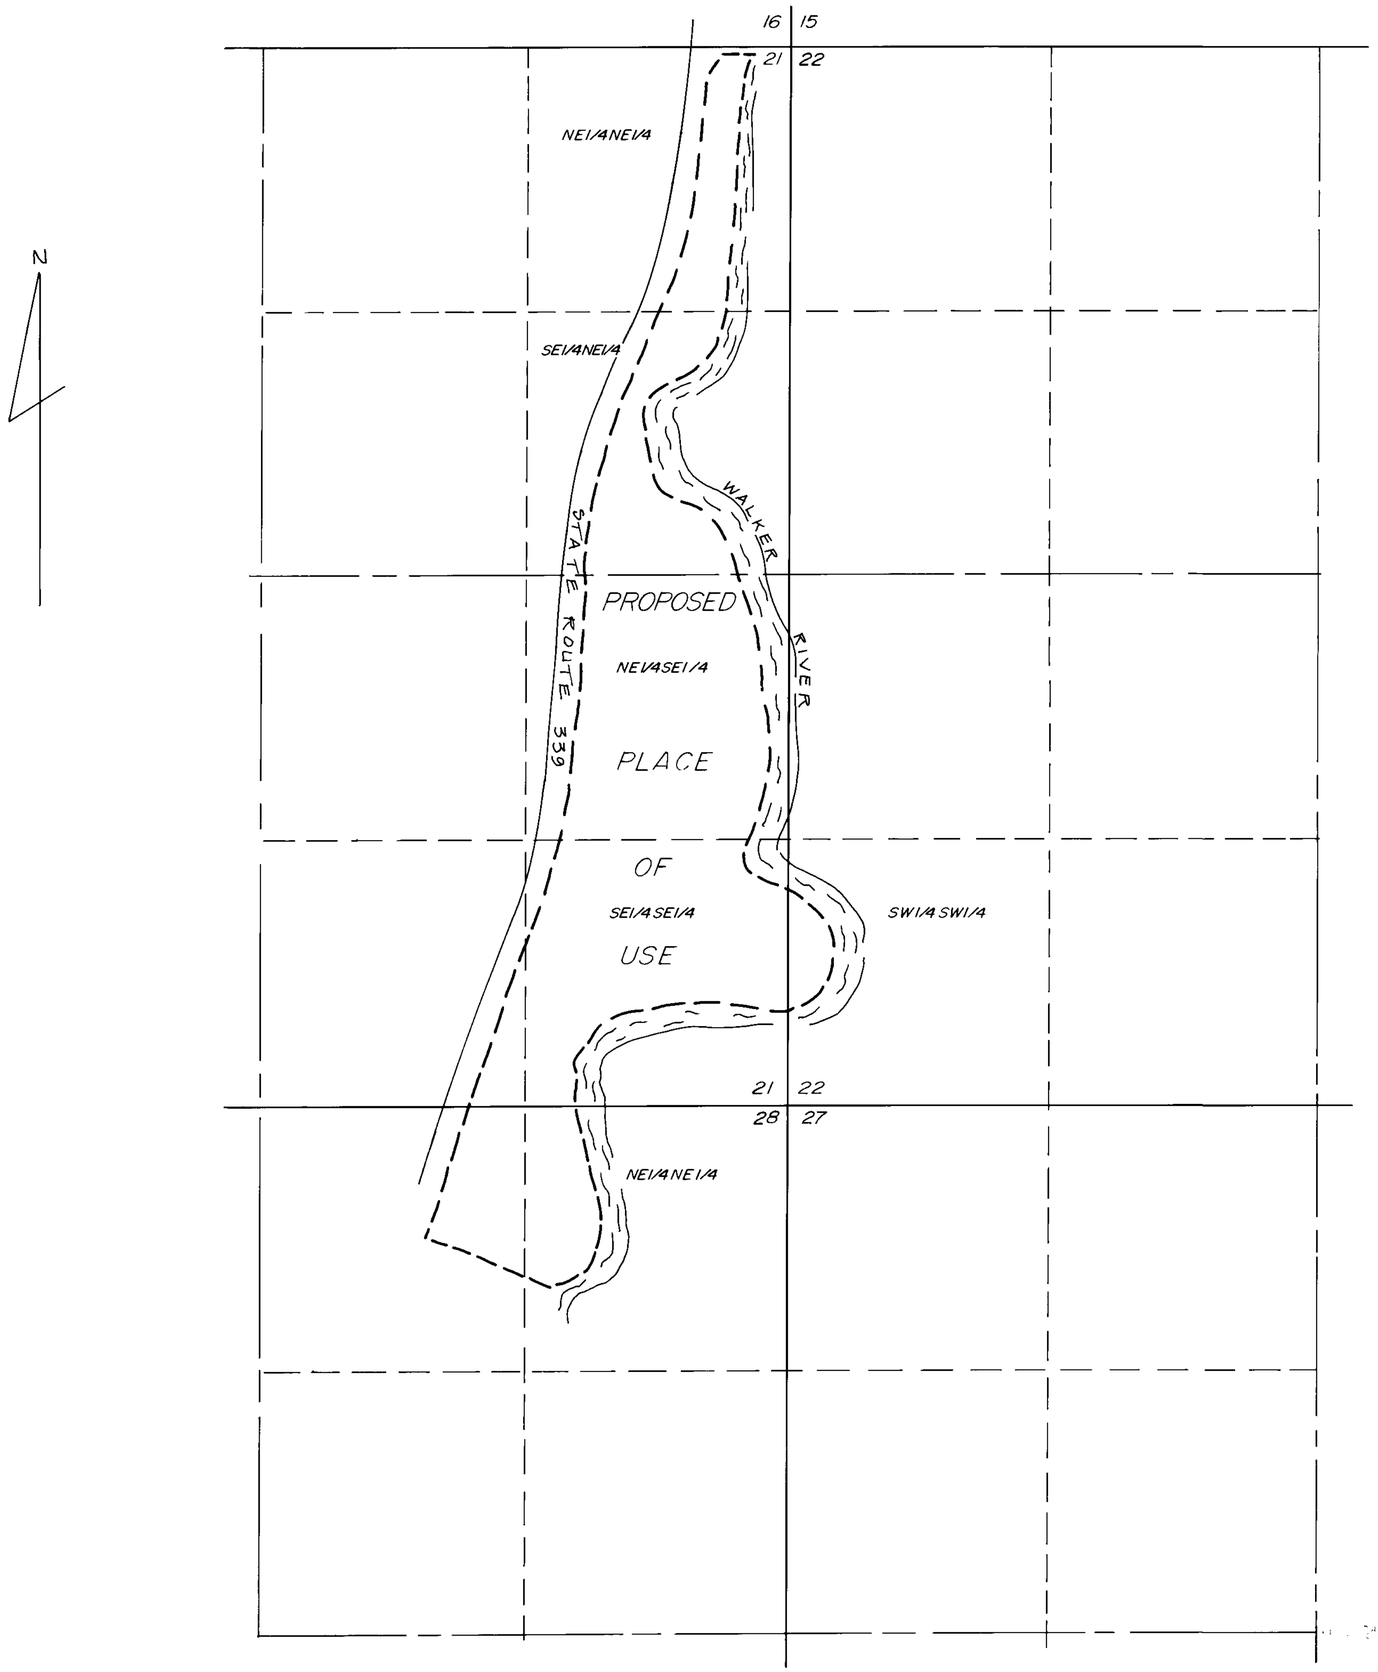

T. 13 N., R. 25 E., M.D.B.&M.

LEGEND:

PROPOSED PLACE OF USE

STATE OF Nevada
COUNTY OF Lyon } ss

I, BRUCE L. RICE, BEING FIRST DULY SWORN DEPOSE AND SAY THAT THIS MAP, CONSISTING OF TWO SHEETS HAS BEEN CORRECTLY DRAWN TO THE DESIGNATED SCALE FROM FIELD NOTES OF A SURVEY MADE BY ME ON MARCH 27, 1987 THAT IT TRULY AND CORRECTLY REPRESENTS THE PROPOSED LOCATION AND EXTENT OF THE WORKS USED TO DIVERT WATER FROM AN UNDERGROUND SOURCE IN LYON COUNTY BY THE CITY OF YERINGTON FOR MUNICIPAL PURPOSES. THAT THE PROPOSED POINT OF DIVERSION AND RETURN, THE LOCATION OF THE FACILITY, THE APPROXIMATE SIZE AND CAPACITY OF THE DIVERTING CHANNEL AND THE LOCATION AND NAMES OF ALL OTHER WORKS OR STREAMS WHICH ARE CROSSED BY OR CONNECTED WITH SAID WORKS ARE FULLY AND CORRECTLY DESIGNATED HEREON.

Bruce L. Rice
STATE WATER RIGHT SURVEYOR

SUBSCRIBED AND SWORN TO BEFORE ME THIS 15th DAY OF April, 1987
NOTARY PUBLIC IN AND FOR Lyon COUNTY, NEVADA

Austin R. Schneider

BASIS OF BEARING:
MAGNETIC NORTH VAR = 16°30'E

SCALE: 1" = 400'

400 0 400 800 1200

50831-32

FILED
JUN 11 1987

STATE ENGINEER
'87 JUN 11 P1:42

MAP
TO ACCOMPANY APPLICATIONS TO APPROPRIATE WATER

FOR: MUNICIPAL PURPOSES
FROM: UNDERGROUND SOURCES
BY: CITY OF YERINGTON

RICE ENGINEERING, INC.
Civil Engineering & Surveying
P.O. BOX 130
2299 HWY 208
SMITH, NV

50832 50831

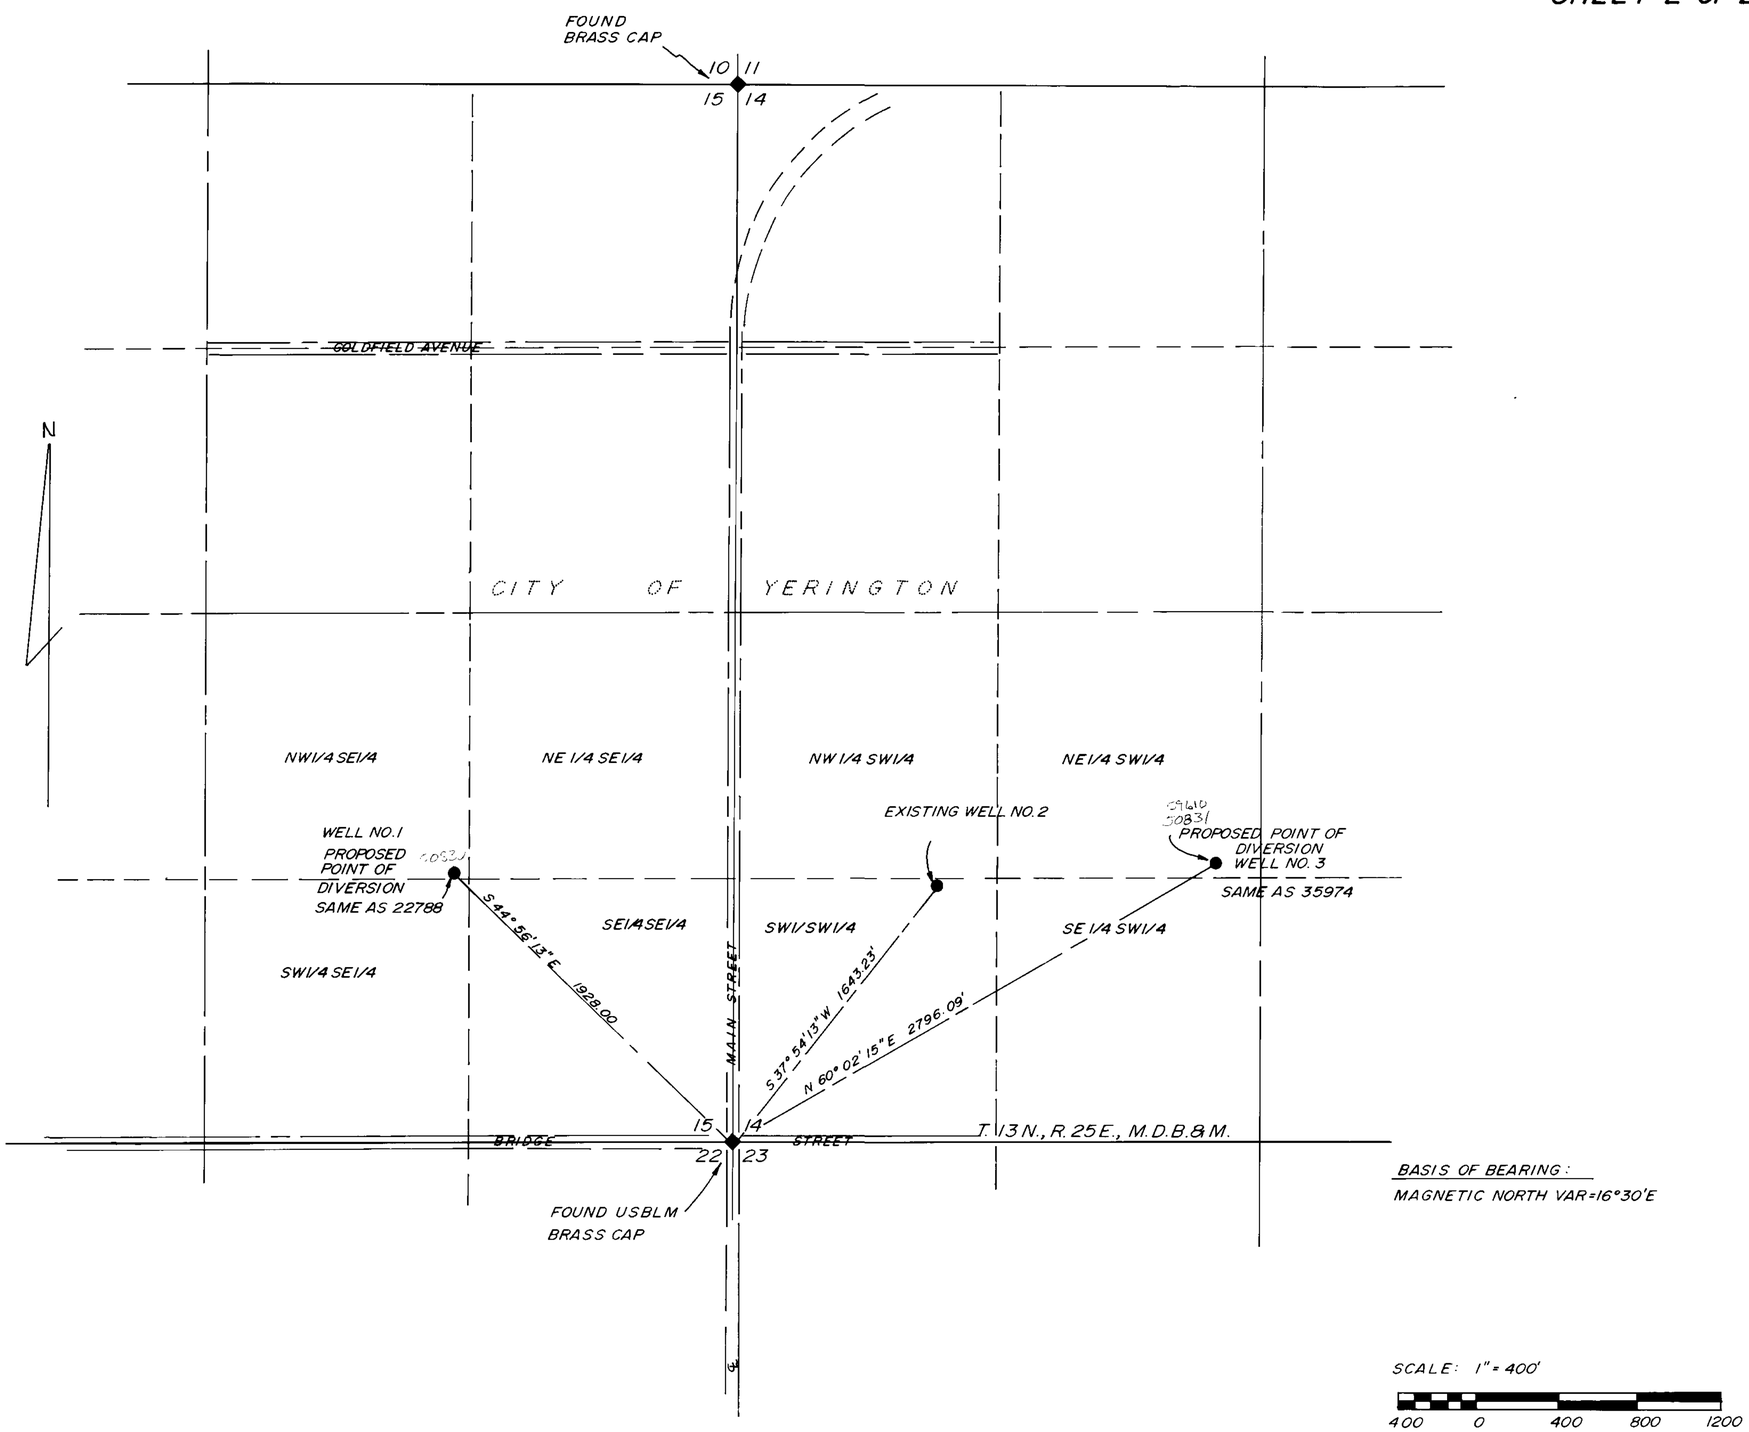

MAP
TO ACCOMPANY APPLICATIONS
TO APPROPRIATE WATER

FOR: MUNICIPAL PURPOSES
FROM: UNDERGROUND SOURCES
BY: CITY OF YERINGTON

FILED
JUN 11 1987

RICE ENGINEERING, INC.
Civil Engineering & Surveying
P.O. BOX 130
2299 HWY 208
SMITH, NV

50610 50609 50832 50831