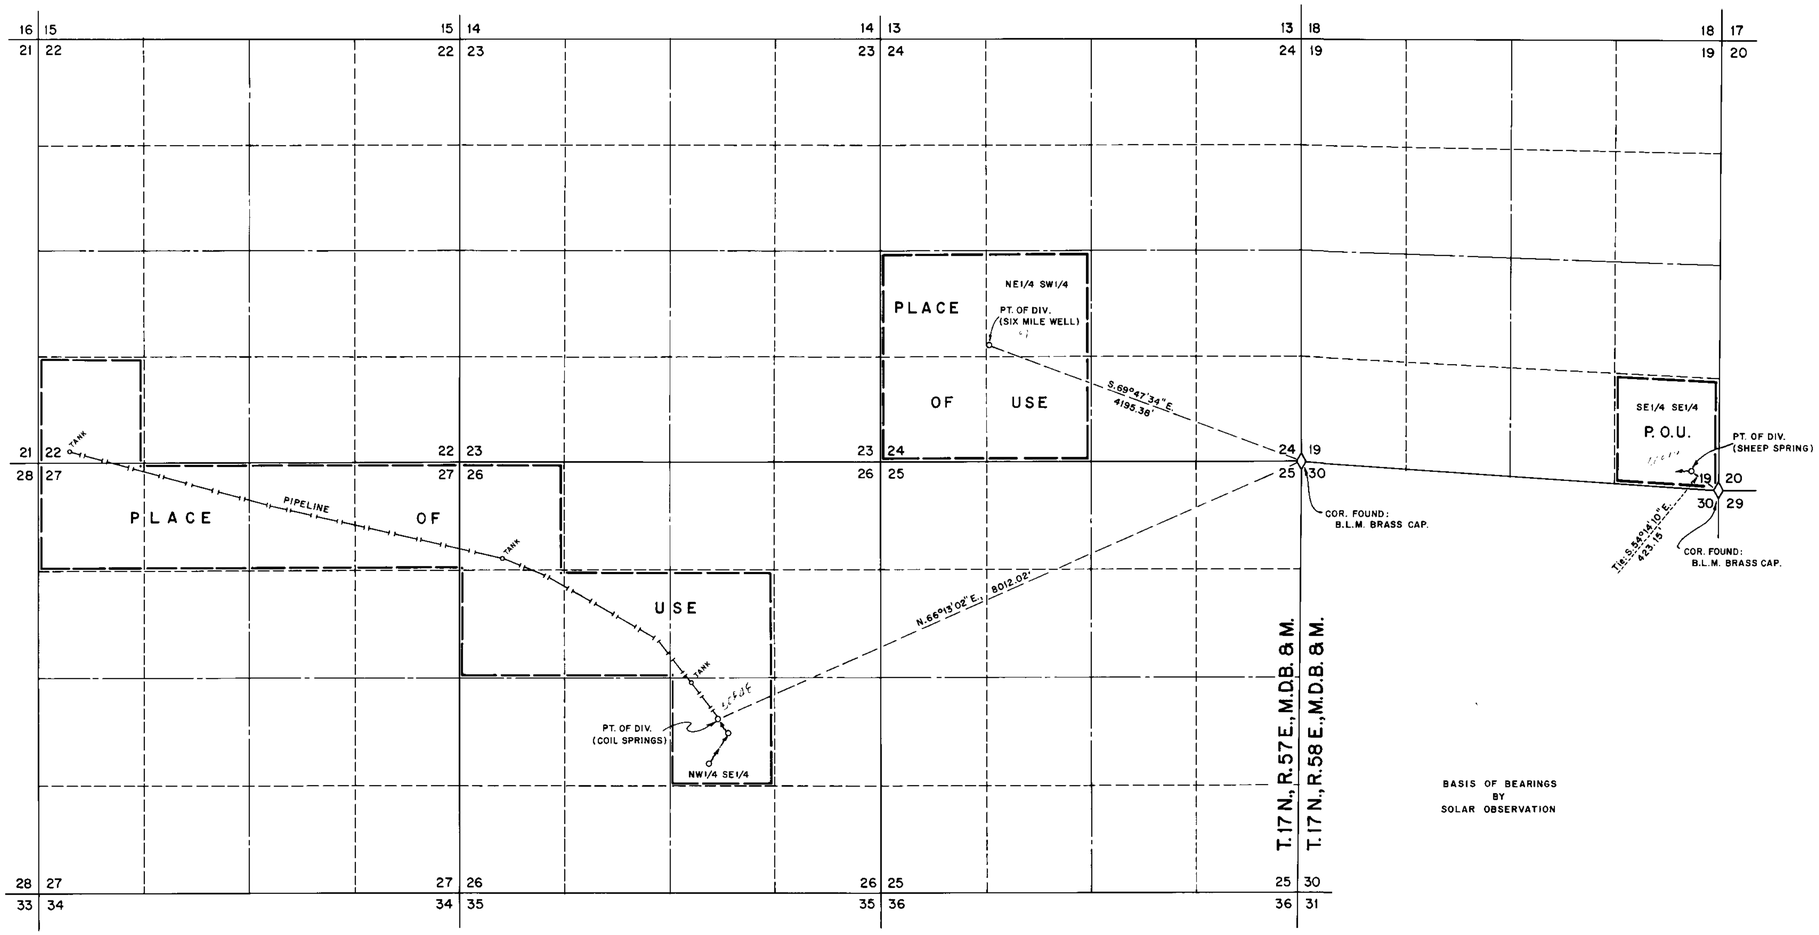

STATE OF NEVADA }
County of White Pine } ss.

I, Richard W. Forman, being first duly sworn, depose and say that this map, consisting of one sheet, has been correctly drawn to the designated scale from field notes of a survey made under my supervision and direction on the 6th day of February, 1987; that it truly and correctly represents the proposed location and extent of the works used to divert water from Coil Springs, Sheep Spring & Underground Sources in White Pine County, by Daniel H. Russell for Stockwatering purposes. That the proposed points of diversion, the approximate location and size of the diverting channel, all reservoirs or basins, the location and names of all other works which will cross or connect with the proposed works, are fully and correctly designated thereon.

Richard W. Forman
State Water Right Surveyor

Subscribed and sworn to before me this 22nd day of April, 1987.

Sandra L. Herrick
Notary Public in and for White Pine County, Nevada.

SANDRA L. HERRICK
Notary Public State of Nevada
Appointment Recorded in White Pine County
No. 2 APPOINTMENT EXPIRES JUNE 5, 1990

1000 0 1000 2000 3000
Scale ~ 1" = 1000'

50847-49

RECEIVED
APR 23 1987
STATE ENGINEER'S OFFICE

FILED
APR 23 1987
STATE ENGINEER'S OFFICE

SURVEYED & MAPPED
BY
BOUNDY & FORMAN, INC.
ELY, NEVADA
FEB., 1987

MAP TO ACCOMPANY
APPLICATION TO APPROPRIATE WATER

FOR STOCKWATERING

BY DANIEL H. RUSSELL

FROM COIL SPRINGS, SHEEP SPRING & UNDERGROUND SOURCES

50849 50848 50847