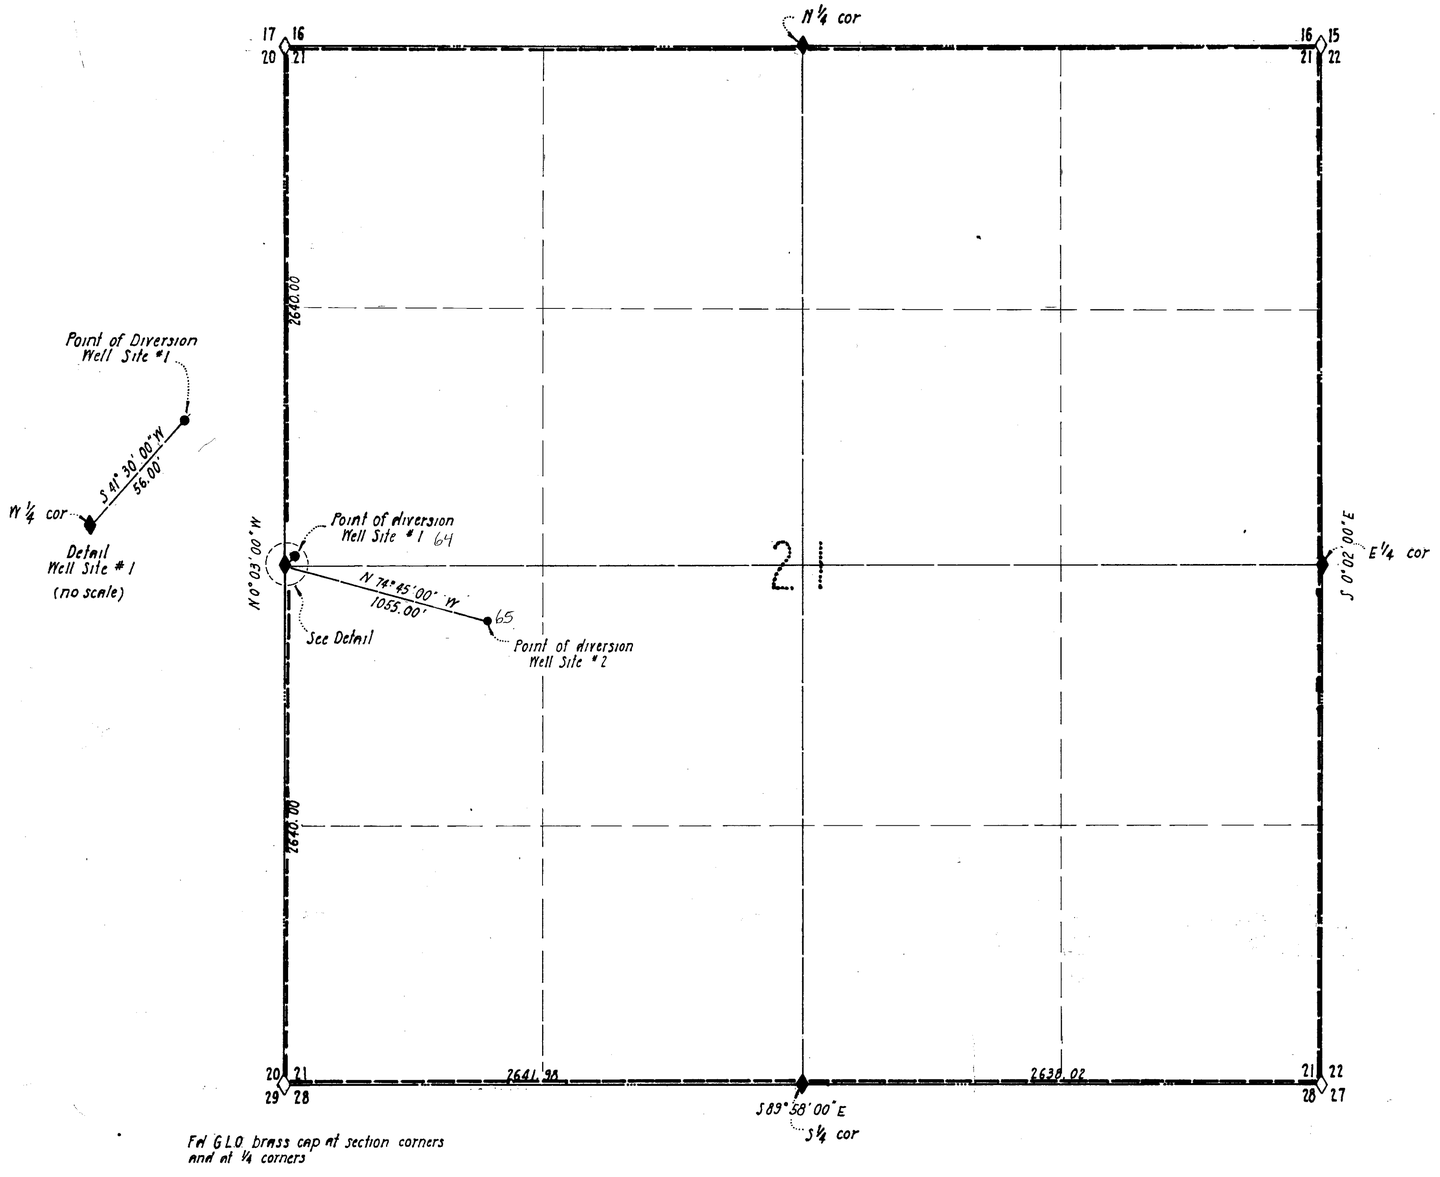

State of Nevada
County of Clark } ss

I, Robert J. McNutt, being first duly sworn, do depose and say that this map, consisting of one sheet, has been correctly drawn to the designated scale from field notes of a survey made under my supervision on March 7, 1987; that it truly and correctly represents the location and extent of the work used to divert water from an underground source in Clark County, Nevada by Mesquite Farmstead Water Assn. for municipal purposes.

Robert J. McNutt
State Certificate Nº 418

Subscribed and sworn to before me this 21st day of April 1987

NOTARY PUBLIC
STATE OF NEVADA
County of Clark
SHARON L. FRANK
My Appointment Expires May 9, 1988

Sharon L. Frank
notary public

Scale: 1" = 400

50864 - 65

PLACE OF USE

SECTION 21, T13S, R70E, MDM

Bearings are based on GLO Independent Resurvey of T13S, R70E, M.D.M. approved April 17, 1935.

STATE ENGINEERS OFFICE
'87 APR 29 AM 10:26

RECEIVED
STATE ENGINEERS OFFICE
'87 JUL -1 P2:02

FILED
JUL 01 1987
STATE ENGINEER'S OFFICE

MAP TO ACCOMPANY APPLICATION TO APPROPRIATE WATER

BY: Mesquite Farmstead Water Assn.

FOR: Municipal Purposes

FROM: UNDERGROUND SOURCES

84412 83912 T 56244, 56243 T 50865 50864