MONSEN ENG. 83300

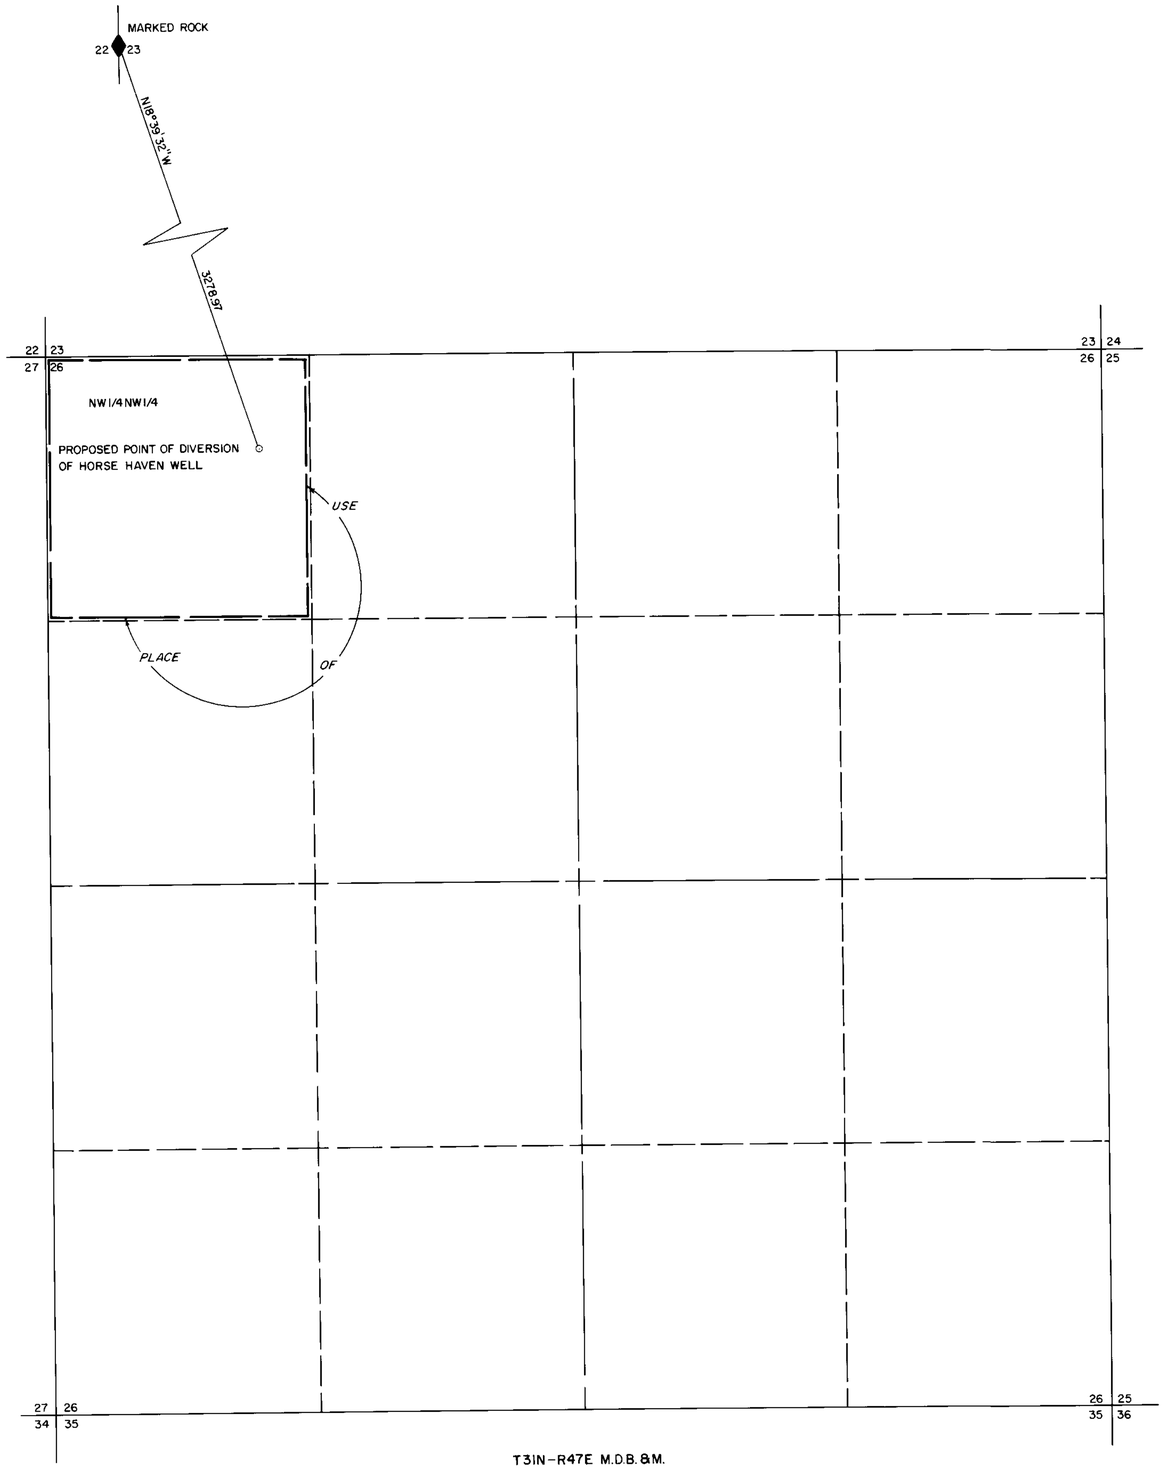

STATE OF NEVADA
COUNTY OF ELKO } S.S.

I, Alan S. Boyack, being first duly sworn, depose and say that this map, consisting of one sheet, has been correctly drawn to the designated scale from field notes of a survey made under my supervision and direction, between the 21st day of April, and the 22nd day of April, 1987; that it truly and correctly represents the proposed location and extent of the works used to divert water from underground in Lander County, by Paul and Teresa Sansinena for stockwater purposes. That the proposed point of diversion, the approximate location and size of the diverting channel, all reservoirs or basins, the location and names of all other works which will cross or connect with the proposed works, and the boundary of all lands, showing by 40-acre subdivision, are fully and correctly designated thereon.

Alan S. Boyack
State Water Right Surveyor No. 358

Subscribed and Sworn to before me this 30th day of April, 1987.

Linda L. Boyack
Notary Public in and for Elko County, Nevada

BASIS OF BEARING: TRUE NORTH USING A MAGNETIC DECLINATION OF 17°30' EAST.

SCALE: 1" = 400'

0 200 400 800 1200 1600 2000

CERTIFICATE No. 12682 ISSUED 3-25-91

FILED
MAY 1 1987

MAP

TO ACCOMPANY APPLICATION TO APPROPRIATE WATER FOR

STOCKWATER

BY

PAUL AND TERESA SANSINENA

FROM AN UNDERGROUND SOURCE

BOYACK SURVEYING ELKO, NEVADA W-87014

50890