SECTION 22
T.17 N., R.63 E., M.D. MER.

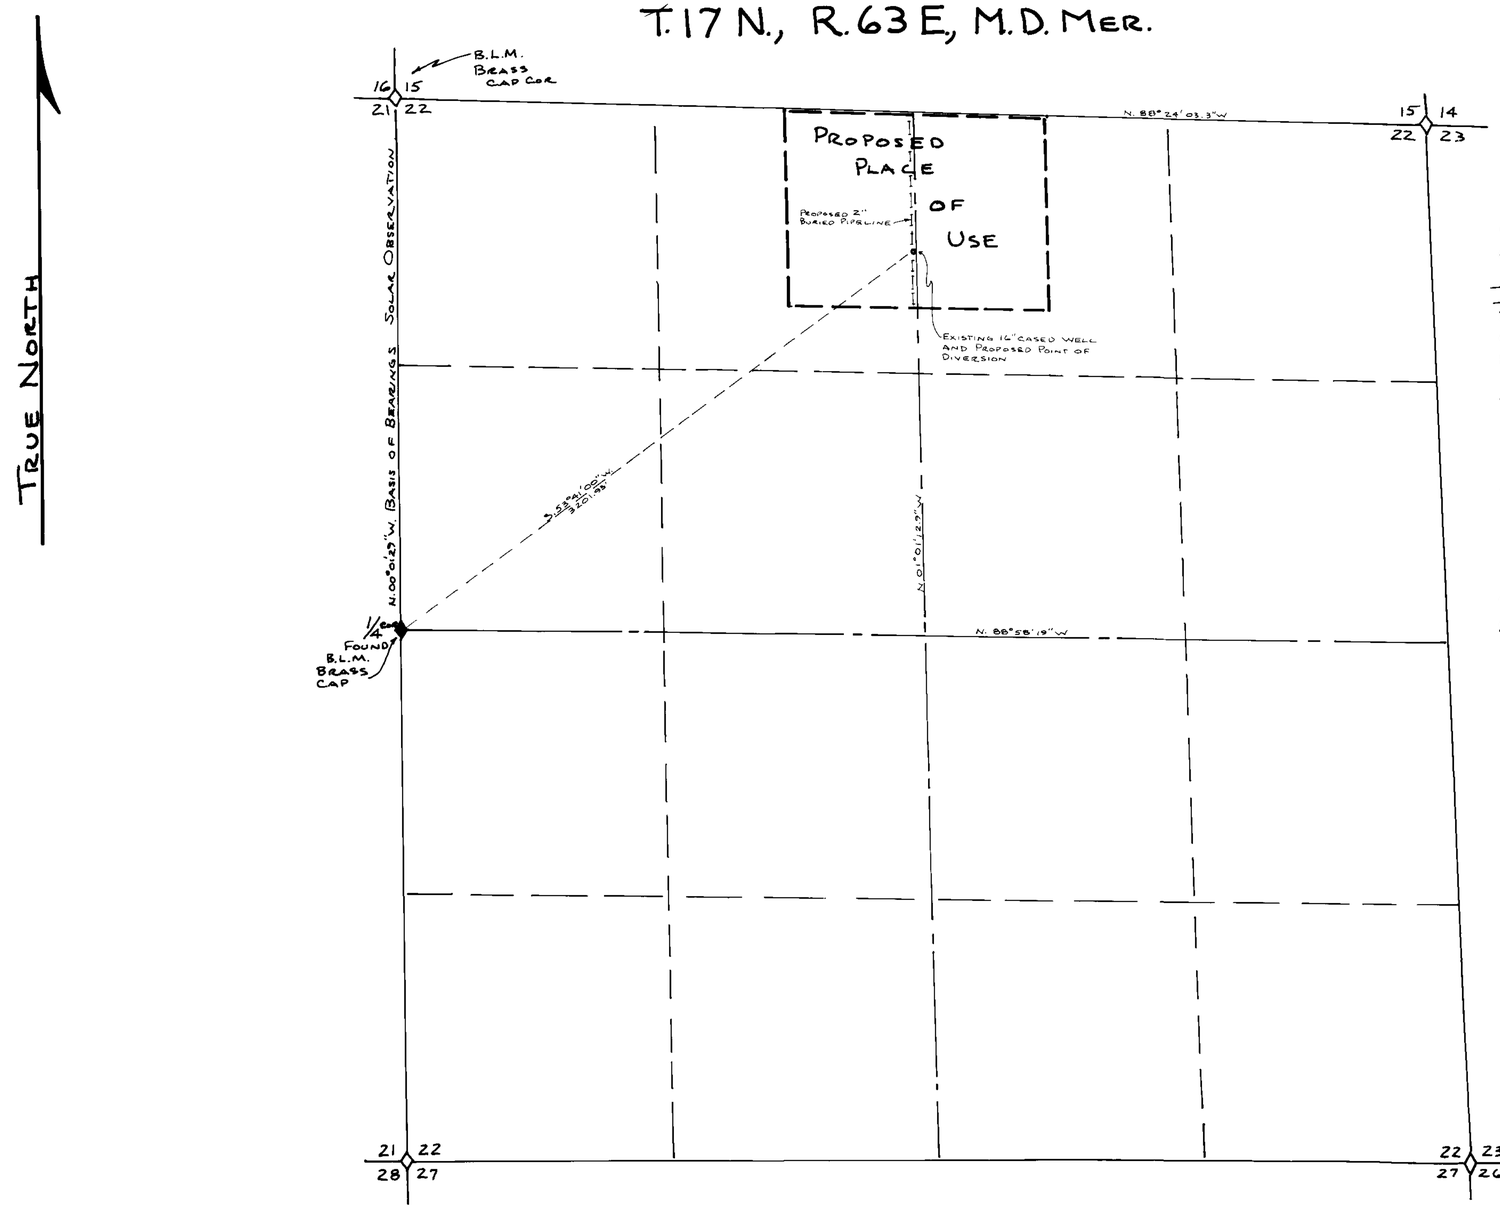

STATE OF NEVADA
COUNTY OF WHITE PINE } S.S.

I, ARNOLD C. WOOD, BEING FIRST DULY SWORN, DEPOSE + SAY THAT THIS MAP CONSISTING OF ONE SHEET HAS BEEN CORRECTLY DRAWN TO THE DESIGNATED SCALE FROM FIELD NOTES OF A SURVEY MADE BY ME ON THE 13TH DAY OF MAY, 1987, THAT IT TRULY + CORRECTLY REPRESENTS THE LOCATION + EXTENT OF THE WORKS USED TO DIVERT WATER FROM AN UNDERGROUND SOURCE IN WHITE PINE CO., FOR QUAZI-MUNICIPAL PURPOSES BY CECIL J. AND LOIS E. WEAVER. THAT THE PROPOSED POINT OF DIVERSION AND THE PROPOSED PLACE OF USE ARE FULLY + CORRECTLY DESIGNATED THEREON.

Arnold C. Wood
NEV. STATE WATER RIGHT SURVEYOR No. 495

SUBSCRIBED + SWORN TO BEFORE ME THIS 28 TH DAY OF AUG. 1987.

Chris Ricci
NOTARY PUBLIC IN + FOR WHITE PINE CO., NEVADA

Chris Ricci 8/28/87

CERTIFICATE NO 13879 ISSUED 5-13-94

FILED
SEP 01 1987
STATE ENGINEER'S OFFICE

50938

MAP TO ACCOMPANY
APPLICATION TO APPROPRIATE WATER
FROM: UNDERGROUND SOURCES
FOR: QUAZI-MUNICIPAL USE
BY: CECIL J. + LOIS E. WEAVER
SCALE: 1" = 400'
SURVEY + MAP BY: A.C. WOOD
R.L.S. 3144 MAY 1987

50938