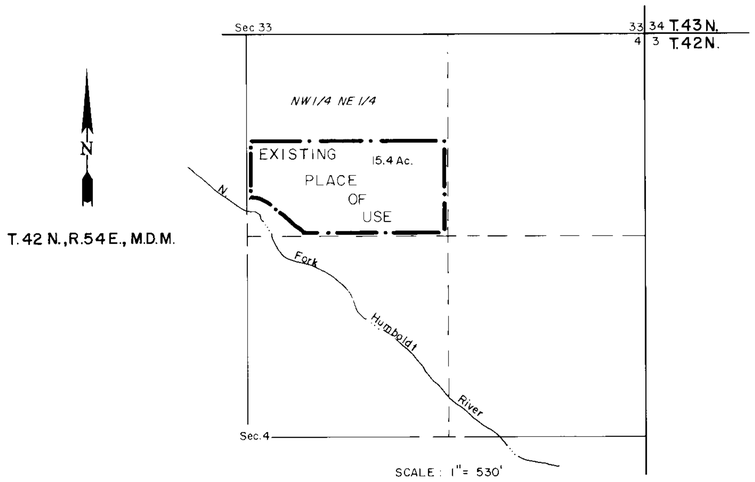

STATE OF NEVADA }
COUNTY OF ELKO } ss.

I, William A. Nisbet, being first duly sworn, depose and say that this map, consisting of one sheet, has been drawn to the designated scale from a survey, made under my superviaion and direction, completed on the 13th day of May, 1987; that it truly and correctly represents the proposed location and extent of the works used to divert water from DEADMANS SPRING in ELKO COUNTY by FREEPORT-McMoRan GOLD COMPANY for MINING, MILLING & DOMESTIC PURPOSES. That the proposed point of diversion, the approximate location and size of the diverting channel or other conduit, the place of use, and the location and names of all other works or streams which are crossed by or connected with said works, are fully and correctly designated thereon.

William A. Nisbet
STATE WATER RIGHTS SURVEYOR NO. 448

REGISTERED LAND SURVEYOR - STATE OF NEVADA
WILLIAM A. NISBET
5/22/87
3805

Subscribed and sworn to before me this 22nd day of May, 1987.
NOTARY PUBLIC in and for ELKO COUNTY, NEVADA

Leora Bernadot

BASIS OF BEARINGS: Solar Observation and an Unpublished Mine Coordinate System

LEORA BERNADOT
Notary Public - State of Nevada
Elko County, Nevada
Commission Expires May 2, 1990

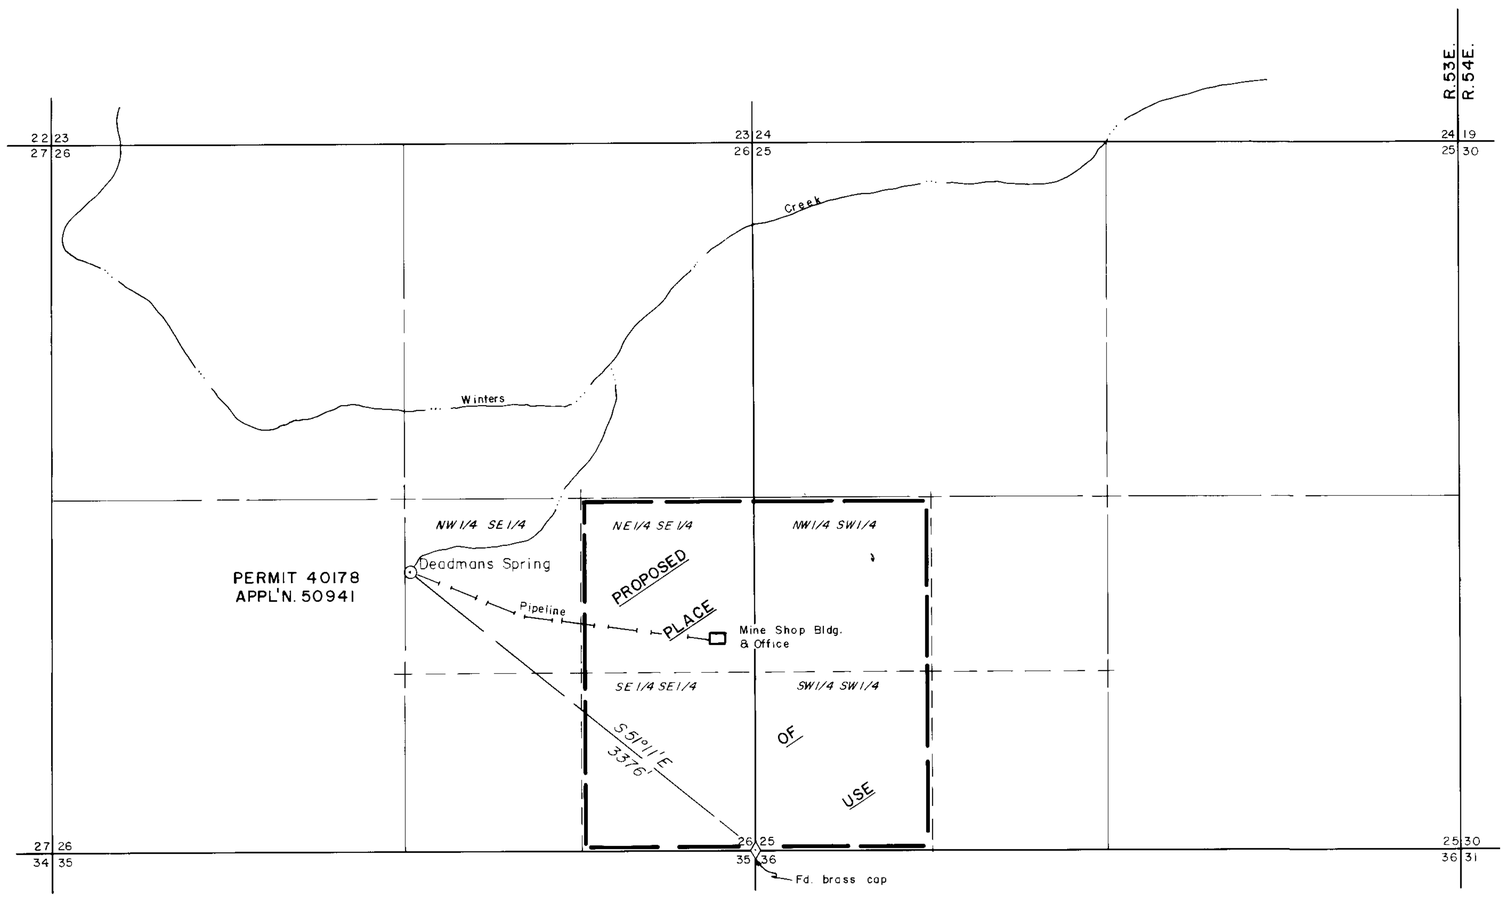

T. 41 N., R. 53 E., M.D.M.
ELKO COUNTY

0 600 1200 1800 2400 3000
SCALE: 1" = 600'

FILED
JUN 25 1987
STATE ENGINEER'S OFFICE

NO	BY	DATE	DESCRIPTION	CHK'D	APP'D
REVISIONS					

50941

MAP
TO ACCOMPANY APPLICATION TO CHANGE POINT OF DIVERSION, PLACE & MANNER OF USE OF A PORTION OF WATER HERETOFORE APPROPRIATED UNDER CLAIM 00563
FOR
MINING, MILLING & DOMESTIC PURPOSES
BY
FREEPORT-McMoRan GOLD COMPANY
FROM
DEADMANS SPRING

DRAWN BY DJF	APPROVED BY WM	Kennedy / Jenks / Chilton Consulting Engineers 421 Court Street Elko, NV.	W87017
JOB NO 868585.00	DATE MAY 1987		1/1

50941