BASIS OF BEARING:
SECTION LINE BETWEEN TOWNSHIPS
20 & 21 NORTH – N 89°28'58" W
REFERENCE: SURVEY MAP #1242
RECORDED NOV. 20, 1978, FILE # 572078,
O/R WASHOE COUNTY, NEVADA.

TOWNSHIPS 20 & 21 NORTH,
RANGE 20 EAST, M.D.M.

N

SCALE: 1" = 1320'

PLACE OF USE = — — —

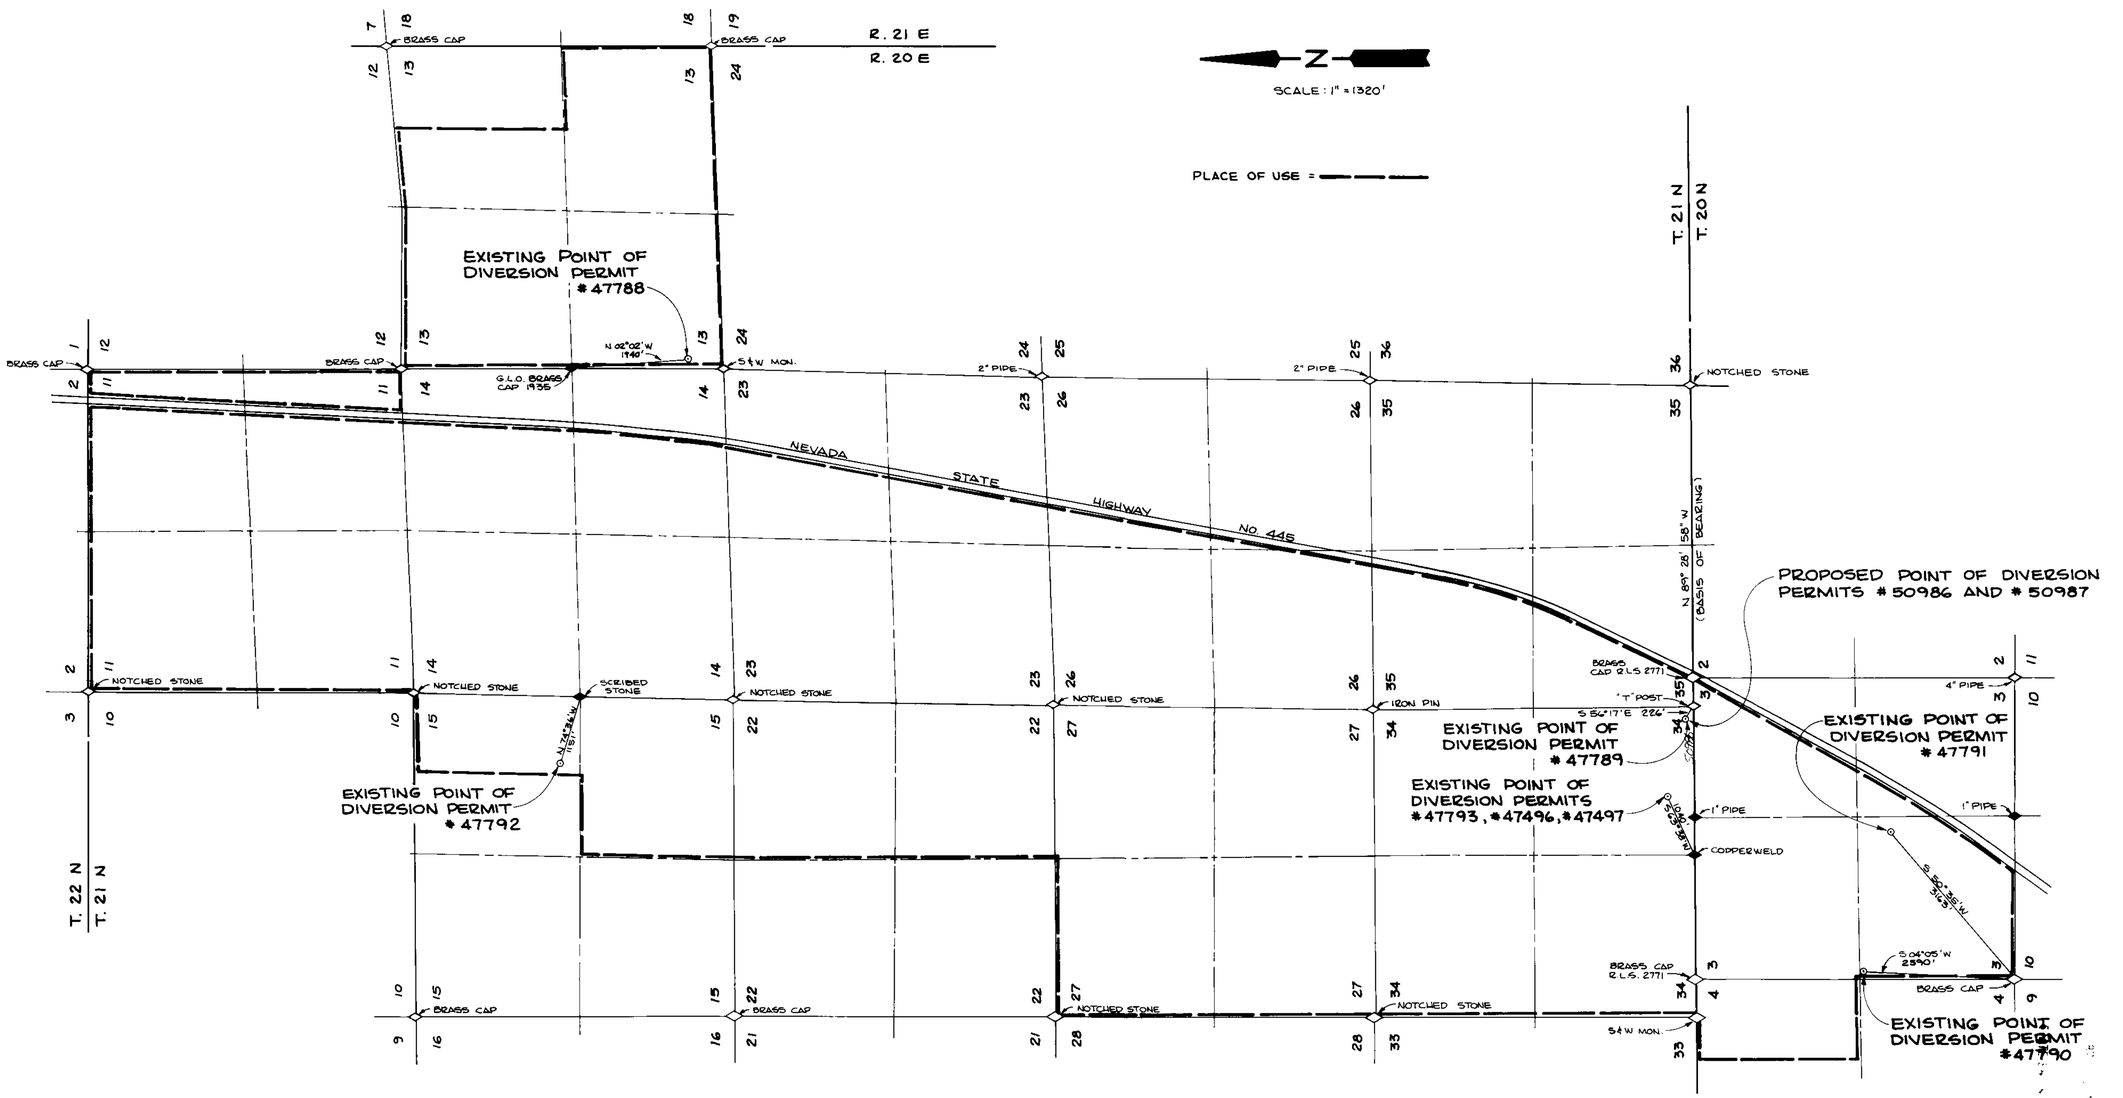

1000 0 1000 2000 3000 4000

SCALE: 1" = 1320'

STATE OF NEVADA
COUNTY OF WASHOE } S. S.

I, WALTER L. NEITZ, BEING FIRST DULY SWORN, DEPOSE AND SAY THAT THIS MAP IS CORRECTLY DRAWN TO THE DESIGNATED SCALE; THAT THE MAP TRULY REPRESENTS THE PROPOSED WORKS TO DIVERT WATER FROM AN UNDERGROUND SOURCE IN WASHOE COUNTY FOR QUASI-MUNICIPAL AND DOMESTIC PURPOSES; THAT THE POINTS OF DIVERSION AND EXTENT OF THE LANDS OWNED AND CONTROLLED BY THE APPLICANT ARE FULLY AND CORRECTLY DESIGNATED HEREON.

Walter L. Neitz
WALTER L. NEITZ, STATE WATER RIGHTS SURVEYOR #375

SUBSCRIBED AND SWORN TO BEFORE ME THIS 10th DAY OF JUNE, 1987. NOTARY PUBLIC IN AND FOR WASHOE COUNTY, NEVADA.

Dana D. Pretti
NOTARY PUBLIC

DANA D. PRETTI
Notary Public - State of Nevada
Appointment Recorded in Washoe County
MY APPOINTMENT EXPIRES [illegible]

FILED
FILE NO.

MAP
TO ACCOMPANY APPLICATION

TO: CHANGE POINT OF DIVERSION, MANNER AND PLACE OF USE
UNDER: PERMITS #50986, AND #50987
FOR: QUASI-MUNICIPAL AND DOMESTIC PURPOSES
BY: HAWCO, INC.
FROM: UNDERGROUND SOURCES
IN: WASHOE COUNTY, NEVADA

PREPARED BY: WALTER L. NEITZ, R.L.S.
1200 N. ROCK BLVD., Ste. 7
SPARKS, NEVADA 89431

50987 50986