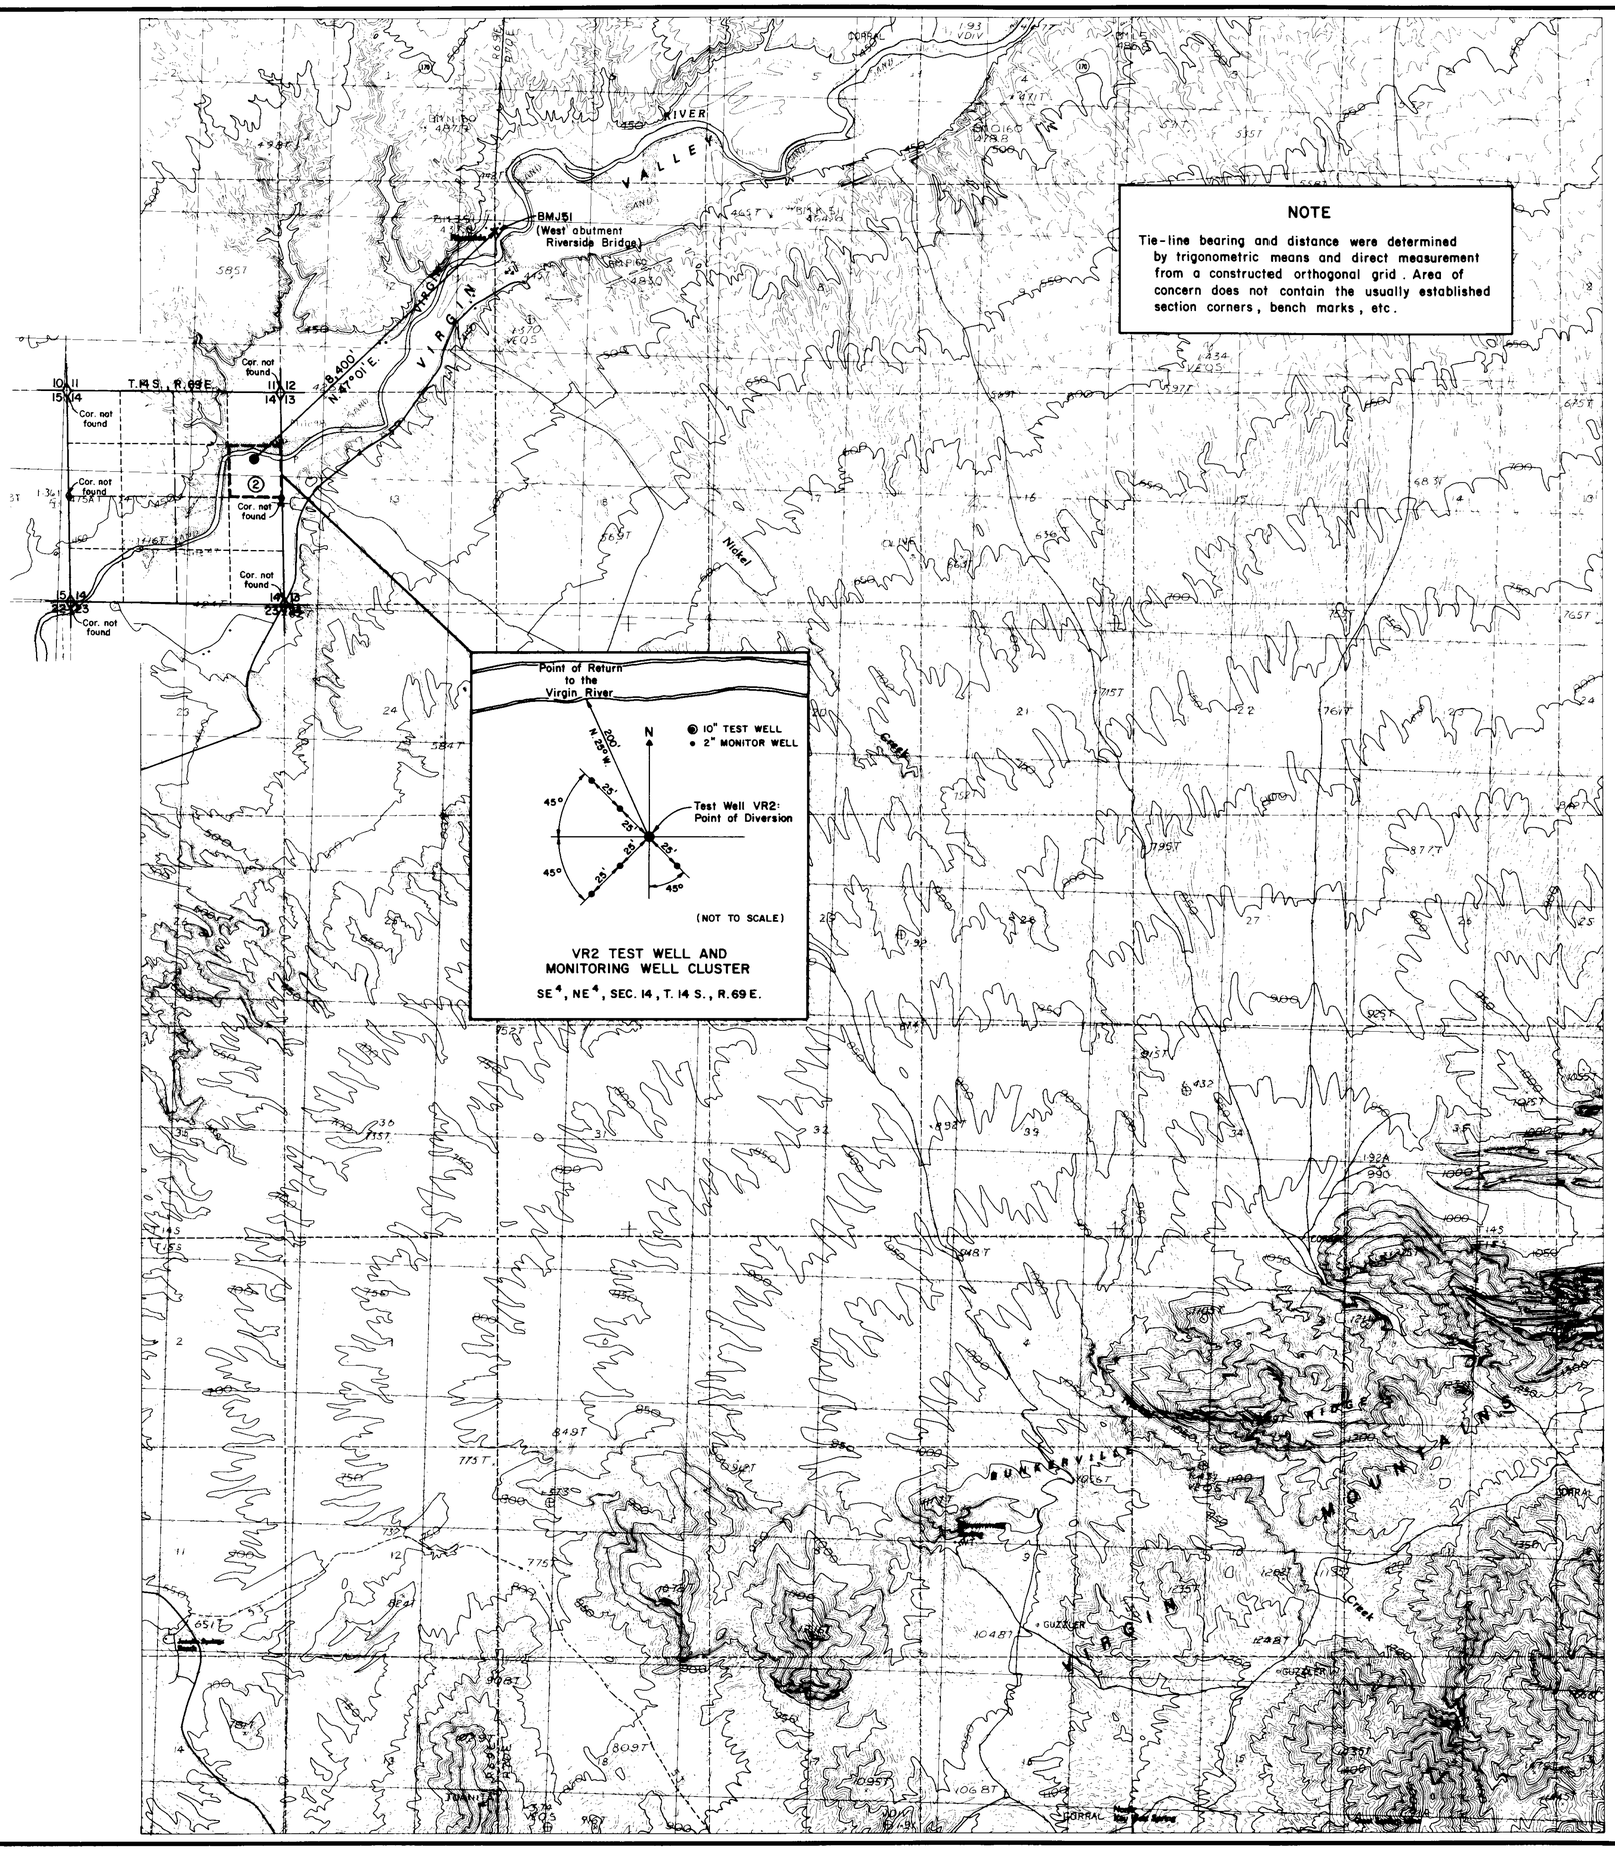

AFFIDAVIT

(To Accompany Application to Appropriate Water from the Lower Virgin River Floodplain Aquifer)

STATE OF NEVADA
COUNTY OF CLARK

I, Dwight L. Sawyer, Jr., being duly sworn, depose and say that this map, RIVERSIDE Quadrangle, Nevada - Clark County 7.5 Minute Series (Topographic, USGS) Provisional Edition 1983, complete with special features added to reflect instructed requirements of this application, has been correctly rendered under my supervision; that it truly and correctly represents the proposed location and extent of the transect with boreholes for obtaining a geohydrologic evaluation of the Lower Virgin River Valley alluvial fill for surface flooding and infiltration, and extraction recovery systems to divert water from the Lower Virgin River in Clark County, by the Bureau of Reclamation for the evaluation of power plant cooling purposes, and to return it to the Virgin River. Salient features of said works, are fully and correctly designated thereon.

Dwight L. Sawyer Jr.
Dwight L. Sawyer Jr.
State Water Right Surveyor No. 781

Subscribed and sworn to before me this 8th day of June, 1987.
Notary Public in and for Clark County, Nevada.
Valerie J. Smithe

VALERIE J. SMITHE
OFFICIAL SEAL
NOTARY PUBLIC-NEVADA
CLARK COUNTY
My Appointment Expires Oct. 24, 1988

SCALE 1:24 000

KILOMETERS 0 1 2
METERS 0 1000 2000
MILES 0 1
FEET 1000 0 1000 2000 3000 4000 5000 6000 7000 8000 9000 10 000

CONTOUR INTERVAL 10 METERS
SUPPLEMENTARY CONTOUR INTERVAL 5 METERS
CONTROL ELEVATIONS SHOWN TO THE NEAREST 0.1 METER
OTHER ELEVATIONS SHOWN TO THE NEAREST METER
To convert meters to feet multiply by 3.2808
To convert feet to meters multiply by 0.3048

FILED
JUN 15 1987
STATE ENGINEER'S OFFICE

51118 DWG. NO. 65-300-85

MAP NO. 1 of 3

To Accompany Application No. 091286-1 to Appropriate Water from the Lower Virgin River Floodplain Aquifer

By: United States Department of the Interior
Bureau of Reclamation
Lower Colorado Region
P.O. Box 427
Boulder City, Nevada 89005

from: Transect No. 2
Lower Virgin River Floodplain
40 Acres
SE 4, NE 4, Sec. 14
T. 14 S., R. 69 E.

51118, 51023