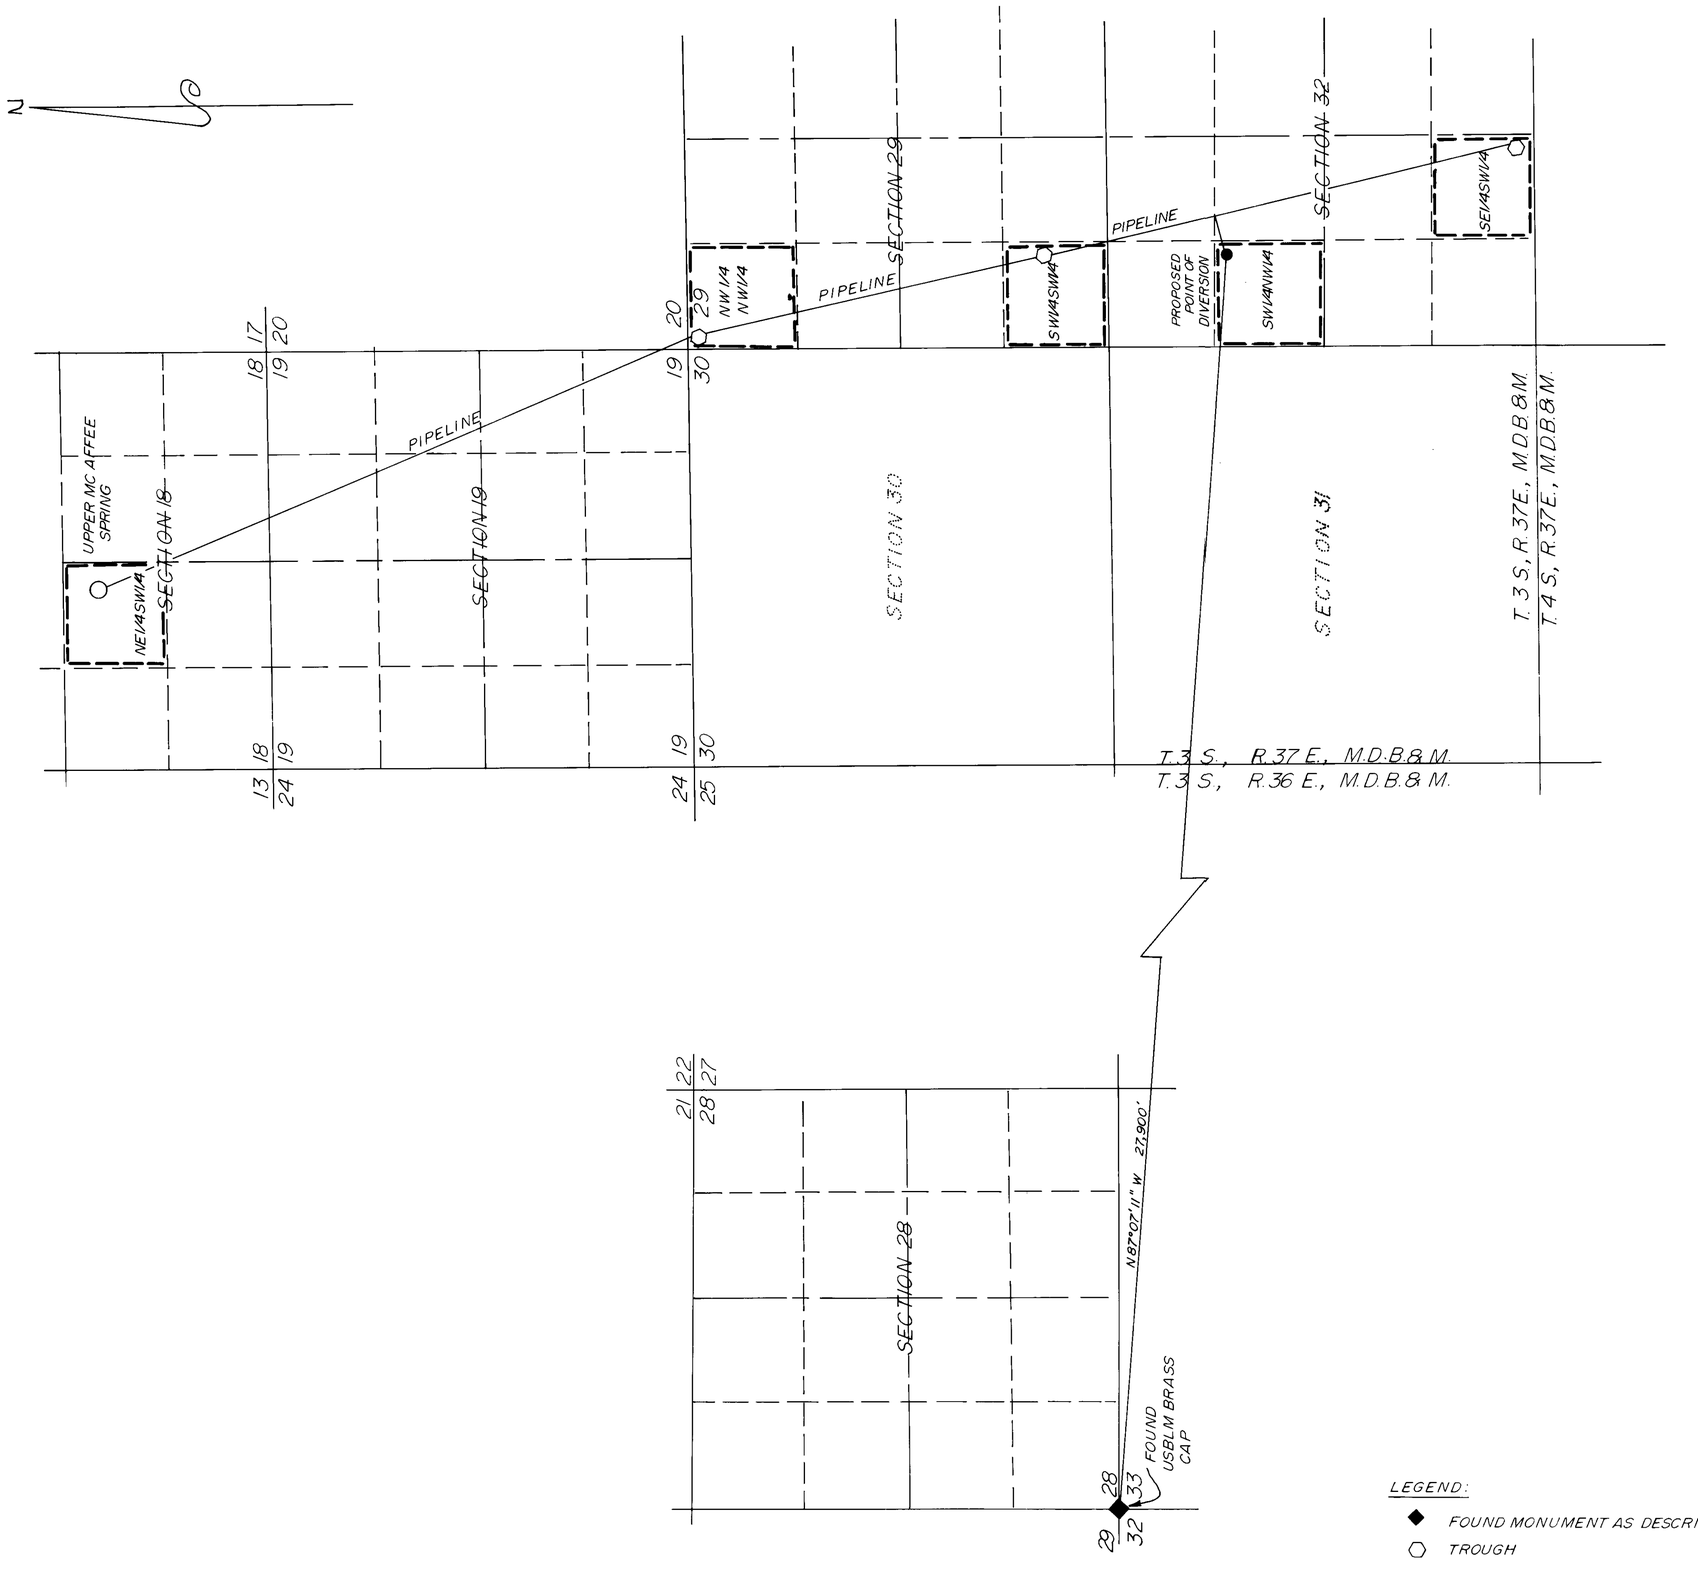

STATE OF Nevada
COUNTY OF Carson City } SS

I, BRUCE L. RICE, BEING FIRST DULY SWORN, DEPOSE AND SAY THAT THIS MAP, CONSISTING OF ONE SHEET, HAS BEEN CORRECTLY DRAWN TO THE DESIGNATED SCALE FROM FIELD NOTES OF A SURVEY MADE BY ME ON JANUARY 29, 1987 THAT IT TRULY AND CORRECTLY REPRESENTS THE PROPOSED LOCATION AND EXTENT OF THE WORKS USED TO DIVERT WATER FROM UNDERGROUND IN ESMERALDA COUNTY BY WILLIAM S. WRIGHT, JR & PATRICIA M. WRIGHT, FOR STOCKWATERING & DOMESTIC PURPOSES THAT THE PROPOSED POINT OF DIVERSION, THE APPROXIMATE LOCATION AND SIZE OF THE DIVERTING CHANNEL OR OTHER CONDUIT, THE PLACE AND MANNER OF USE, AND THE LOCATION AND NAMES OF ALL OTHER WORKS OR STREAMS WHICH ARE CROSSED BY, OR CONNECTED WITH THE SAID WORKS, ARE FULLY AND CORRECTLY DESIGNATED THEREON.

Bruce L. Rice
STATE WATER RIGHT SURVEYOR

SUBSCRIBED AND SWORN TO BEFORE ME THIS 26th DAY OF June, 1987
NOTARY PUBLIC IN AND FOR Carson City COUNTY, NEVADA.

Berta W. Lane

BERTA W. LANE
Notary Public - State of Nevada
Carson City
My Appt. Exp. Nov. 8, 1990

BASIS OF BEARING:
MAGNETIC NORTH - VAR 17° E

SCALE: 1" = 1000'

1000 0 1000 2000 3000

LEGEND:

◆ FOUND MONUMENT AS DESCRIBED

⬡ TROUGH

51068 51090

MAP

TO ACCOMPANY APPLICATION TO APPROPRIATE WATER

FOR: STOCKWATERING & DOMESTIC
FROM: UNDERGROUND
BY: WILLIAM S. WRIGHT, JR. & PATRICIA M. WRIGHT

JUL 02 1987

RICE ENGINEERING, INC.
Civil Engineering & Surveying
P.O. BOX 130
2299 HWY 208
SMITH, NV.

51090