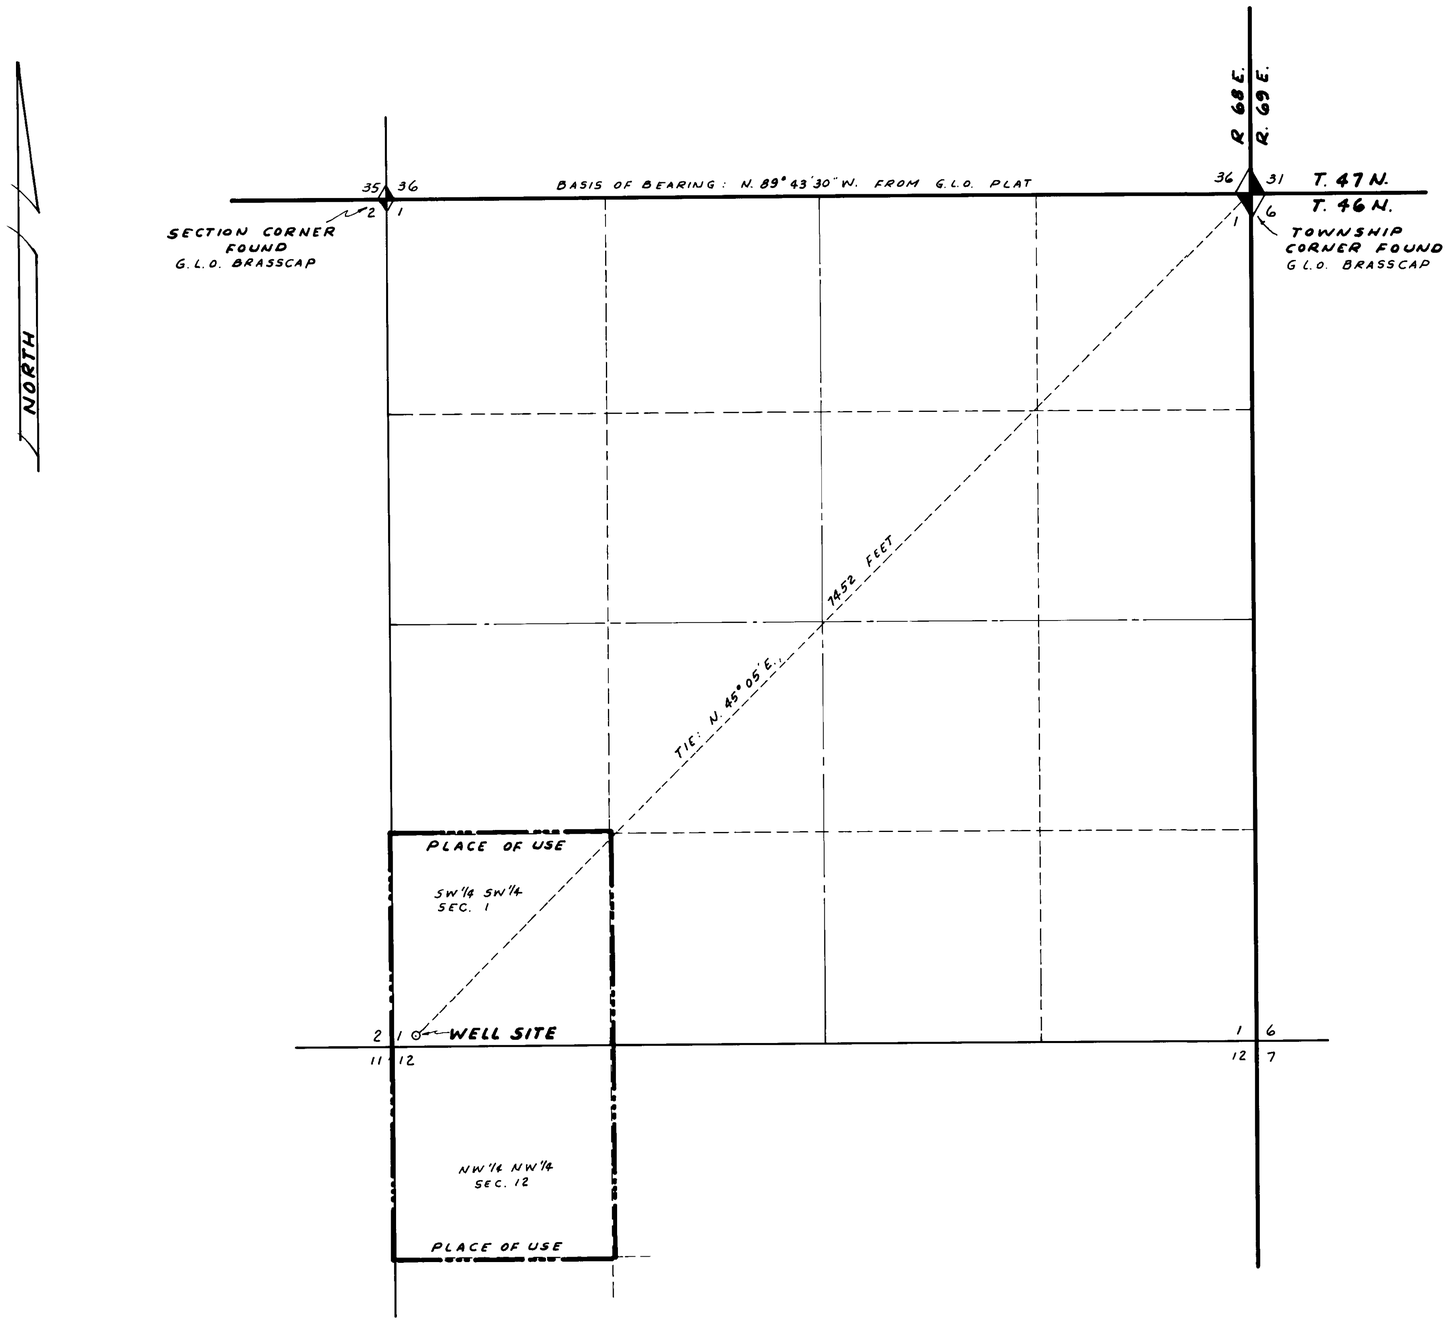

SURVEYOR'S CERTIFICATE

STATE OF NEVADA
COUNTY OF ELKO } S.S.

I, CHARLES C. ARMUTH, JR., BEING FIRST DULY SWORN, DEPOSE AND SAY THAT THIS MAP, CONSISTING OF ONE SHEET, HAS BEEN CORRECTLY DRAWN TO THE DESIGNATED SCALE FROM FIELD NOTES OF SURVEY MADE BY ME ON THE 17TH DAY OF NOVEMBER, 1987, THAT IT TRULY AND CORRECTLY REPRESENTS THE PROPOSED LOCATION AND EXTENT OF THE WORKS USED TO DIVERT WATER FROM **UNDERGROUND** BY **FRANK BEDKE**, IN **ELKO COUNTY**, FOR **STOCKWATERING** PURPOSES. THAT THE PROPOSED POINT OF DIVERSION, THE APPROXIMATE LOCATION AND SIZE OF THE DIVERTING CHANNEL OR OTHER CONDUIT, THE PLACE AND MANNER OF USE, AND THE LOCATION AND NAMES OF ALL OTHER WORKS OR STREAMS WHICH ARE CROSSED BY OR CONNECTED WITH THE SAID WORKS, ARE FULLY AND CORRECTLY DESIGNATED THEREON.

Charles C. Armuth Jr.
STATE WATER RIGHT SURVEYOR

SUBSCRIBED AND SWORN TO BEFORE ME THIS 19TH DAY OF NOVEMBER, 1987.

Phyllis C. Naylor
NOTARY PUBLIC IN AND FOR ELKO COUNTY, NEVADA.

PHYLLIS C. NAYLOR
Notary Public - State of Nevada
Elko County, Nevada
Appointment expires 12-28-87

RECEIVED
NOV 19 1987
STATE ENGINEER'S OFFICE
ELKO OFFICE

500 0 500 1000 1500 2000 2500

SCALE: 1" = 500'

51134

CERTIFICATE No. 12540 ISSUED 10-10-90

FILED
NOV 19 1987
STATE ENGINEER'S OFFICE

MAP TO ACCOMPANY APPLICATION TO APPROPRIATE WATER FROM UNDERGROUND BY FRANK BEDKE FOR STOCKWATER IN ELKO COUNTY

T. 46 N., R. 68 E., M.D.B. & M.

GOOSE CREEK
ELKO COUNTY, NEVADA

51134