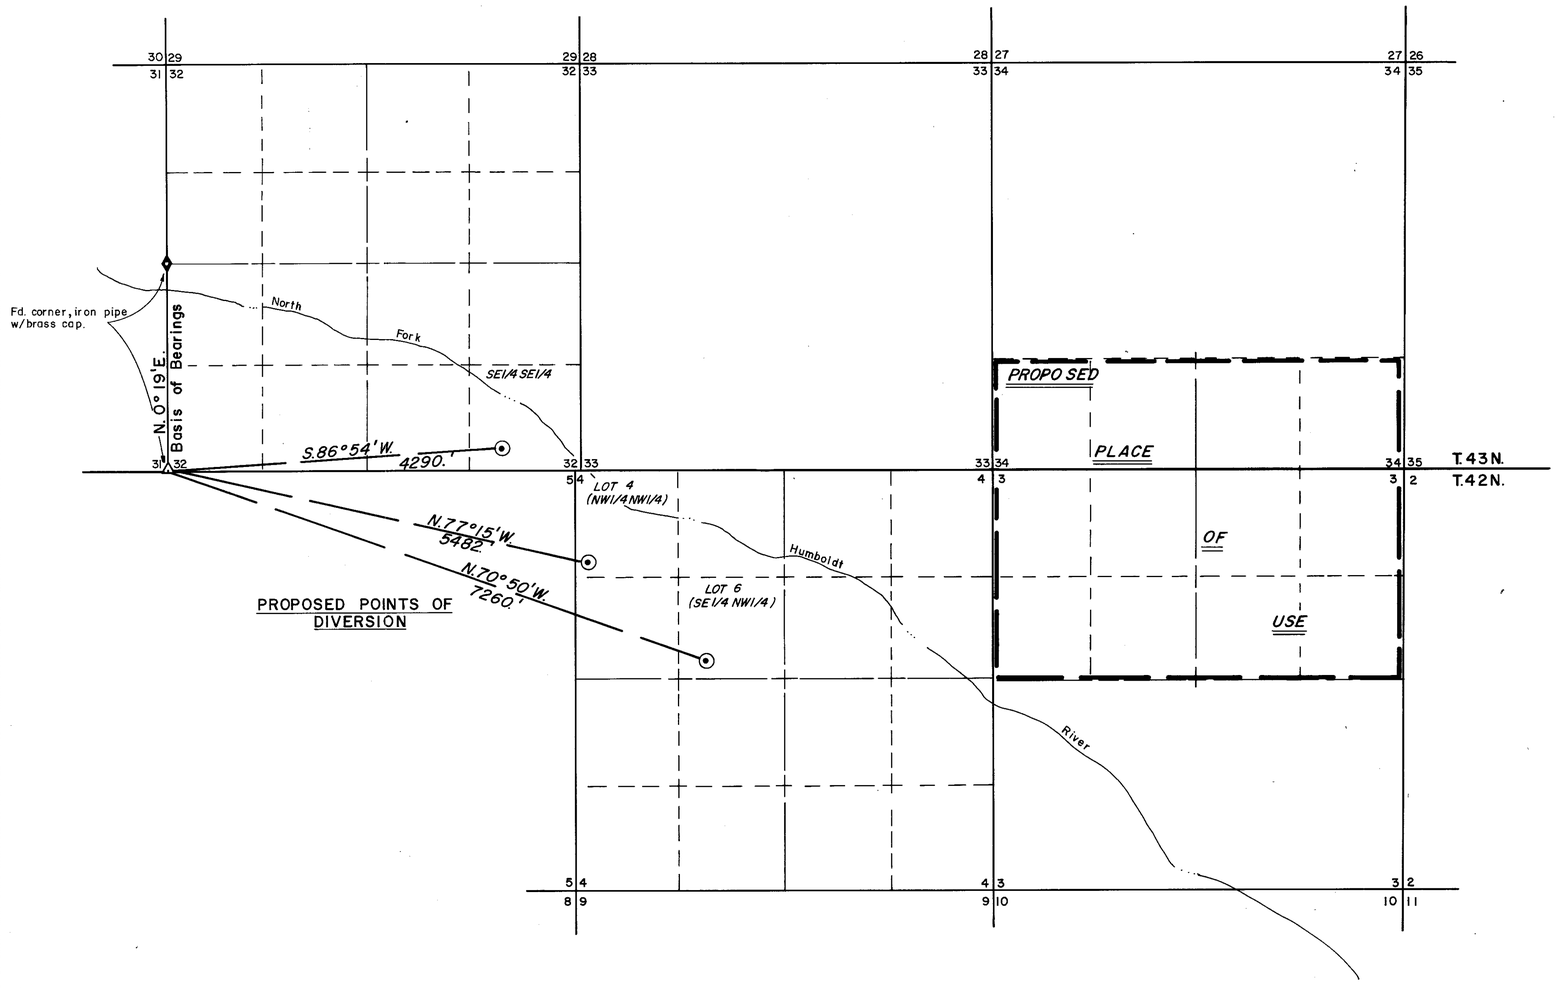

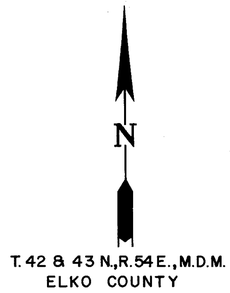

STATE OF NEVADA }
COUNTY OF ELKO } ss.

I, William A. Nisbet, being first duly sworn, depose and say that this map, consisting of one sheet, has been drawn to the designated scale from a survey, made under my supervision and direction, completed on the 29th day of July, 1987; that it truly and correctly represents the proposed location and extent of the works used to divert water from UNDERGROUND SOURCES in ELKO COUNTY by FREEPORT-McMoRan GOLD COMPANY for MINING, MILLING & DOMESTIC PURPOSES. That the proposed point of diversion, the approximate location and size of the diverting channel or other works or streams which are crossed by, or connected with the said works, are fully and correctly designated thereon.

William A. Nisbet
STATE WATER RIGHT SURVEYOR NO. 448

REGISTERED LAND SURVEYOR WILLIAM A. NISBET 3035 STATE OF NEVADA 7/29/87

Subscribed and sworn to before me this 29th day of July, 1987.
NOTARY PUBLIC in and for ELKO COUNTY, NEVADA.

Leora Bernadot

BASIS OF BEARINGS: The EAST line of section 31, T. 43 N., R. 54 E., bears N.0°19'E., as stated on the B.L.M. map of dependent resurvey, approved Aug. 9, 1978.

LEORA BERNADOT
Notary Public - State of Nevada
Elko County, Nevada
Commission Expires May 2, 1990

0 1000 2000 3000 4000 5000
SCALE: 1" = 1000'

FILED
JUL 30 1987
STATE ENGINEER'S OFFICE

51163

MAP

TO ACCOMPANY APPLICATION TO APPROPRIATE WATER FOR

MINING, MILLING & DOMESTIC PURPOSES

BY

FREEPORT-McMoRan GOLD COMPANY

FROM UNDERGROUND SOURCES

NO.	BY	DATE	DESCRIPTION	CHK'D	APP'D

REVISIONS

DRAWN BY DJF	APPROVED BY WAN	Kennedy/Jenks/Chilton Consulting Engineers & Land Surveyors 421 Court Street Elko NV	W87021 1/1
JOB NO. 878007.00	DATE JULY 29, 1987		

'87 JUL 30 A10:02
STATE ENGINEER'S OFFICE

84747 82956 59079 59078 59077 56158T 56157T 51163