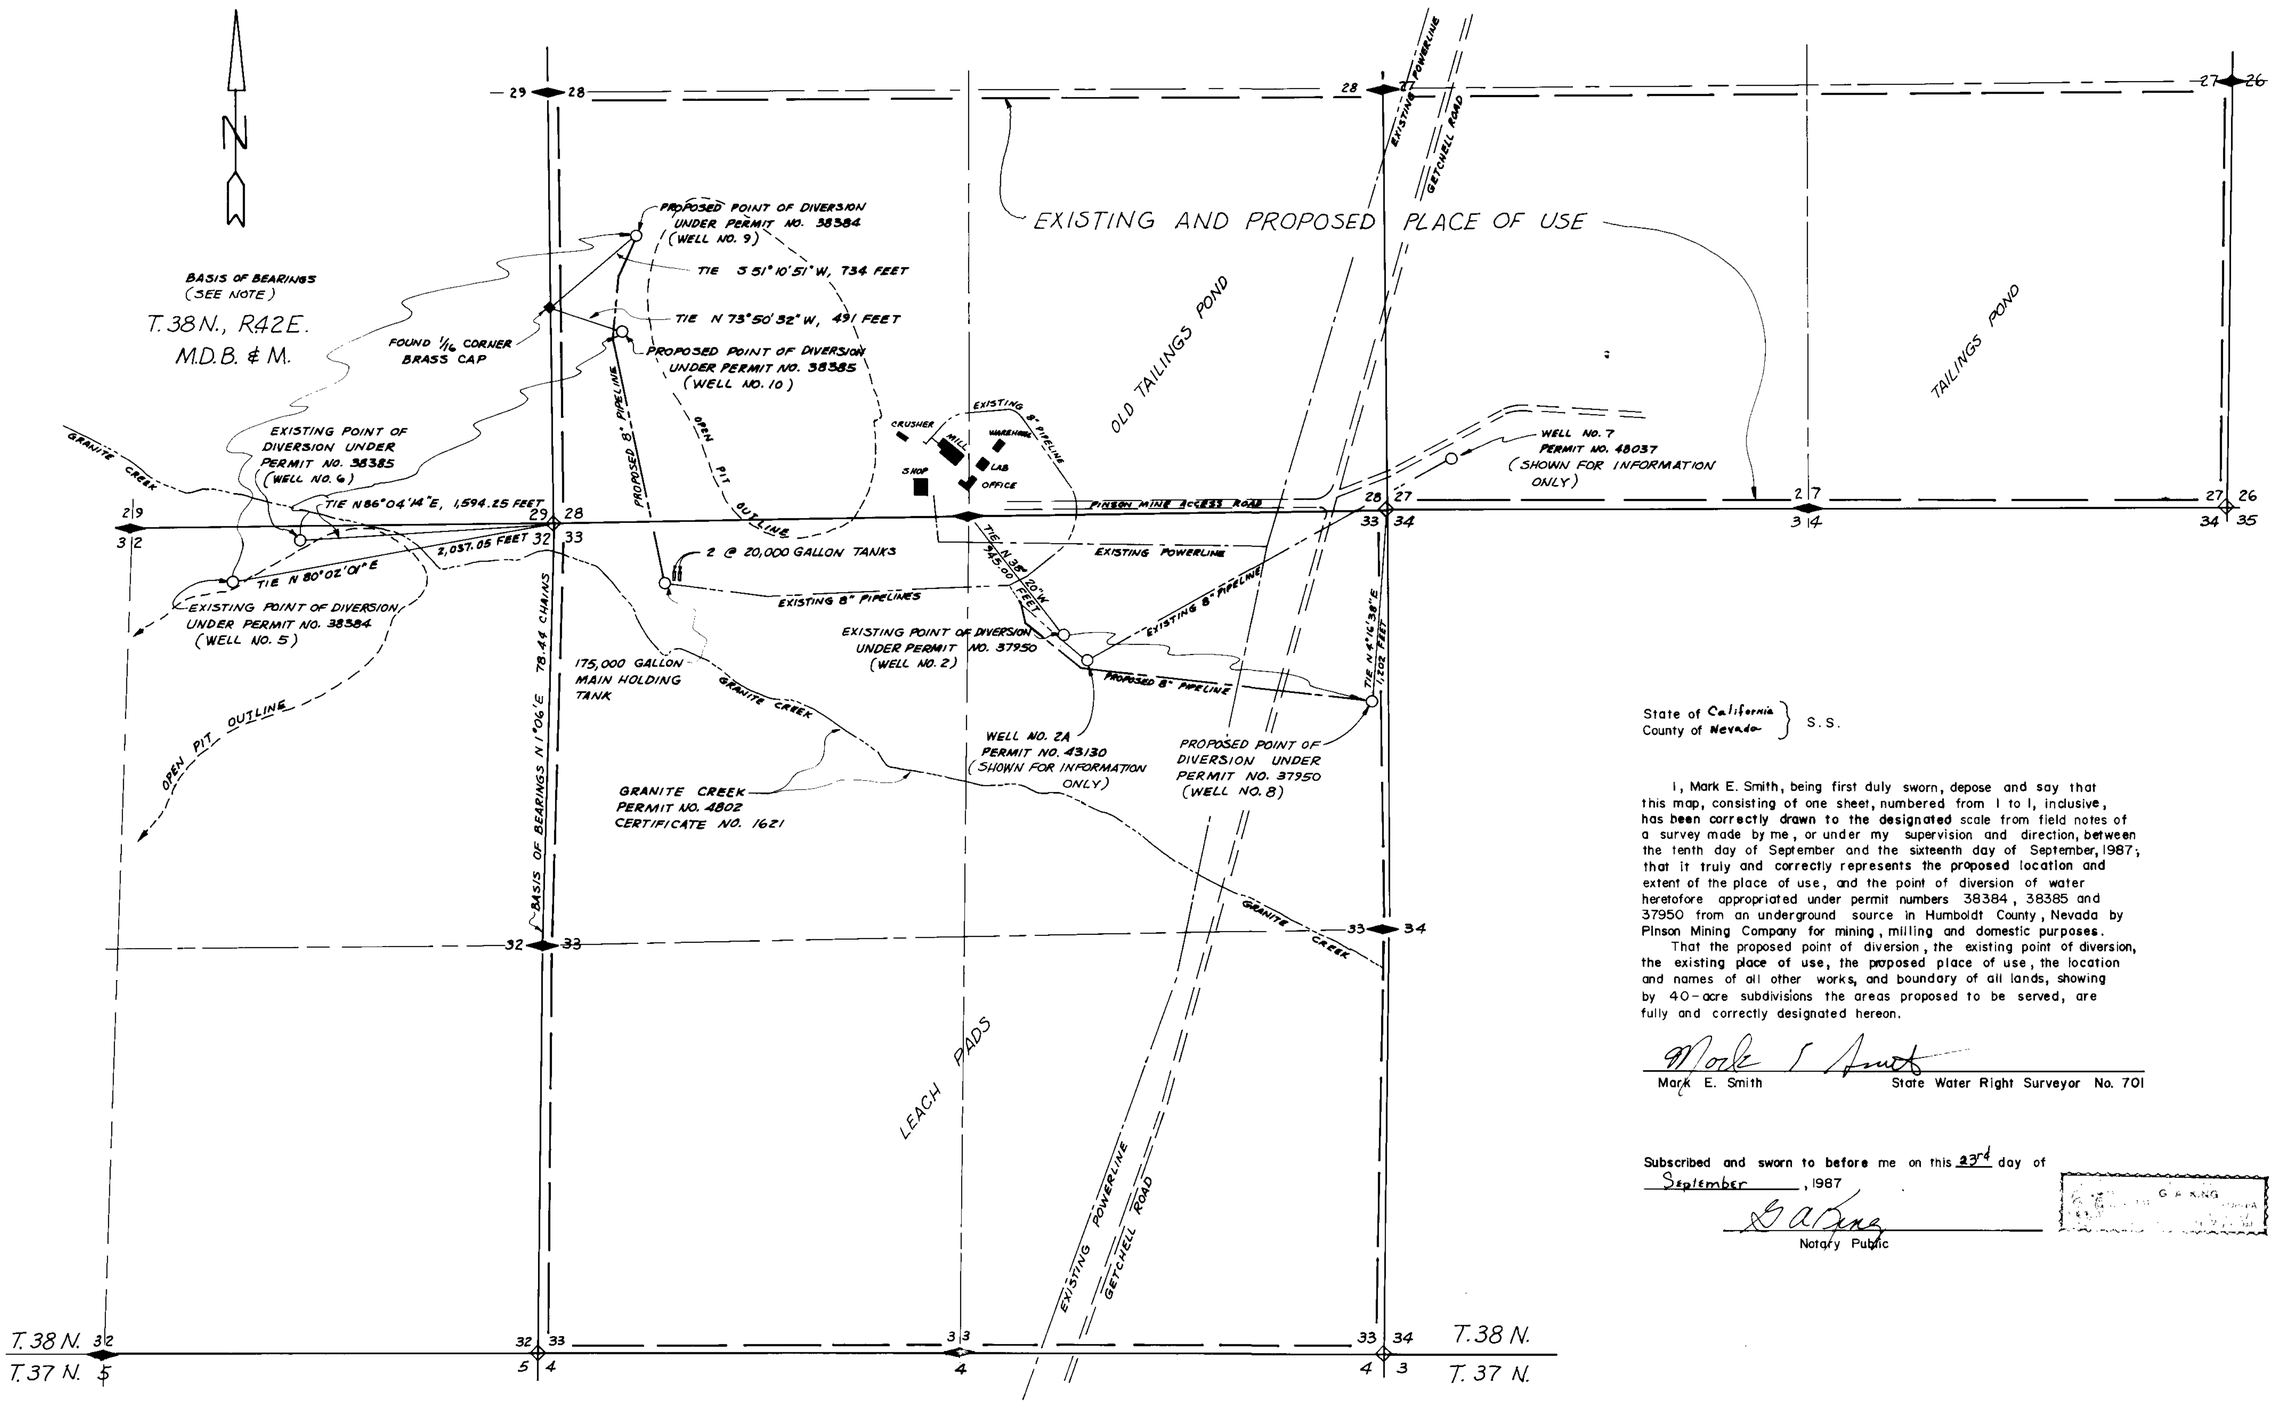

State of California
County of Nevada } S. S.

I, Mark E. Smith, being first duly sworn, depose and say that this map, consisting of one sheet, numbered from 1 to 1, inclusive, has been correctly drawn to the designated scale from field notes of a survey made by me, or under my supervision and direction, between the tenth day of September and the sixteenth day of September, 1987; that it truly and correctly represents the proposed location and extent of the place of use, and the point of diversion of water heretofore appropriated under permit numbers 38384, 38385 and 37950 from an underground source in Humboldt County, Nevada by Pinson Mining Company for mining, milling and domestic purposes.

That the proposed point of diversion, the existing point of diversion, the existing place of use, the proposed place of use, the location and names of all other works, and boundary of all lands, showing by 40-acre subdivisions the areas proposed to be served, are fully and correctly designated hereon.

Mark E. Smith
Mark E. Smith — State Water Right Surveyor No. 701

Subscribed and sworn to before me on this 23rd day of September, 1987

G. A. King
Notary Public

NOTES:

BASIS OF BEARINGS TAKEN FROM BLM DEPENDENT RESURVEY OF T.38 N., R.42 E., M.D.B. & M. DATED MAY 31, 1966.

LEGEND:

- CREEK
- EXISTING POWERLINES
- EXISTING PIPELINES
- PROPOSED PIPELINE
- EXISTING ROAD
- FOUND SECTION CORNER BLM BRASS CAP
- FOUND 1/4 CORNER BLM BRASS CAP

500 0 500 1,000 1,500 2,000

SCALE: 1" = 500'

FILED
SEP 30 1987
STATE ENGINEER'S OFFICE

51388 - 90

Map To Accompany Applications To Change The Point Of Diversion And Place Of Use Under Permits Nos. 37950, 38384, 38385 For Mining, Milling And Domestic Purposes By Pinson Mining Company From An Underground Source In Humboldt County, Nevada

51388 CERTIFICATE No. 14222 ISSUED 9-27-95

51390 CERTIFICATE No. 14223 ISSUED 9-27-95

65629 51390 51389 51388