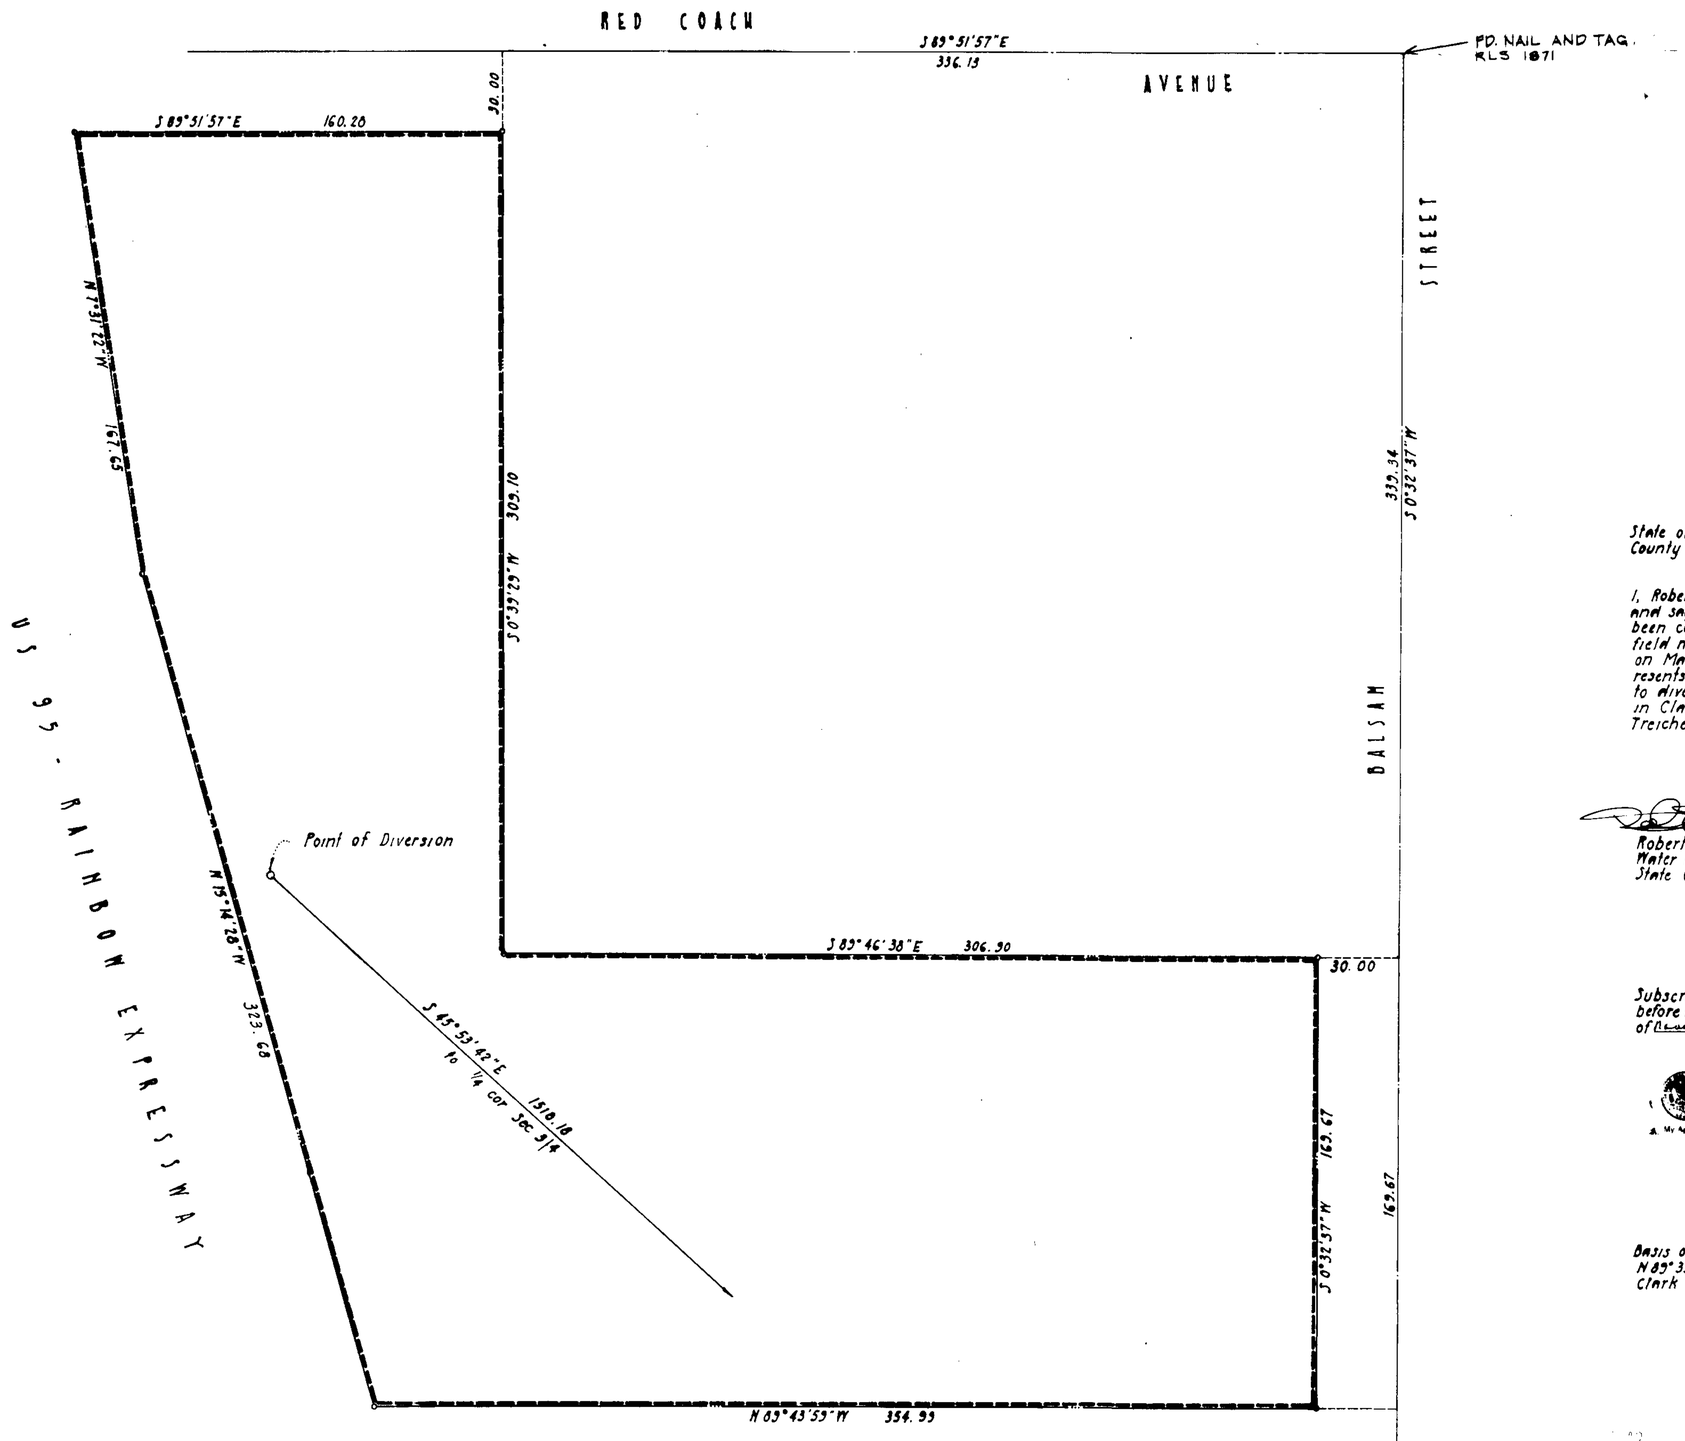

State of Nevada
County of Clark ss.

I, Robert J. McNutt being first duly sworn do depose and say that this map consisting of one sheet has been correctly drawn to the designated scale from field notes of a survey made under my supervision on May 20th 1987; that it truly and correctly represents the location and extent of the work used to divert water from an underground source in Clark County, Nevada by Gerald and Judith Treichel for Quasi-Municipal purposes.

Robert J. McNutt
Water Rights Surveyor
State Certificate No. 418

Subscribed and sworn to before me this 3rd day of November 1987.

NOTARY PUBLIC
STATE OF NEVADA
County of Clark
SHARON L. FRANK
My Appointment Expires May 9, 1988

Sharon L. Frank
notary public
my commission expires 5-9-88

Basis of bearings - the ℄ of Craig Road - is N 89°33'08"W per File 18, Page 22 of Surveys, Clark County Records.

50 0 50 100
Scale 1" = 30'

LEGEND

- ○ Fd 5/8" rebar & cap stamped "RLS 1553"
- ◆ 1/4 section corner

PLACE OF USE
PART OF THE SE¼-NE¼
SECTION 3-T20S-R60E-MDM

RECEIVED
STATE ENGINEERS OFFICE
'88 JAN 20 AM 10:00

FILED
JAN 20 1988
STATE ENGINEER'S OFFICE

51480

MAP TO ACCOMPANY APPLICATION TO APPROPRIATE WATER

BY Gerald and Judith Treichel
FOR Quasi - Municipal Purposes
FROM Underground Source

51480