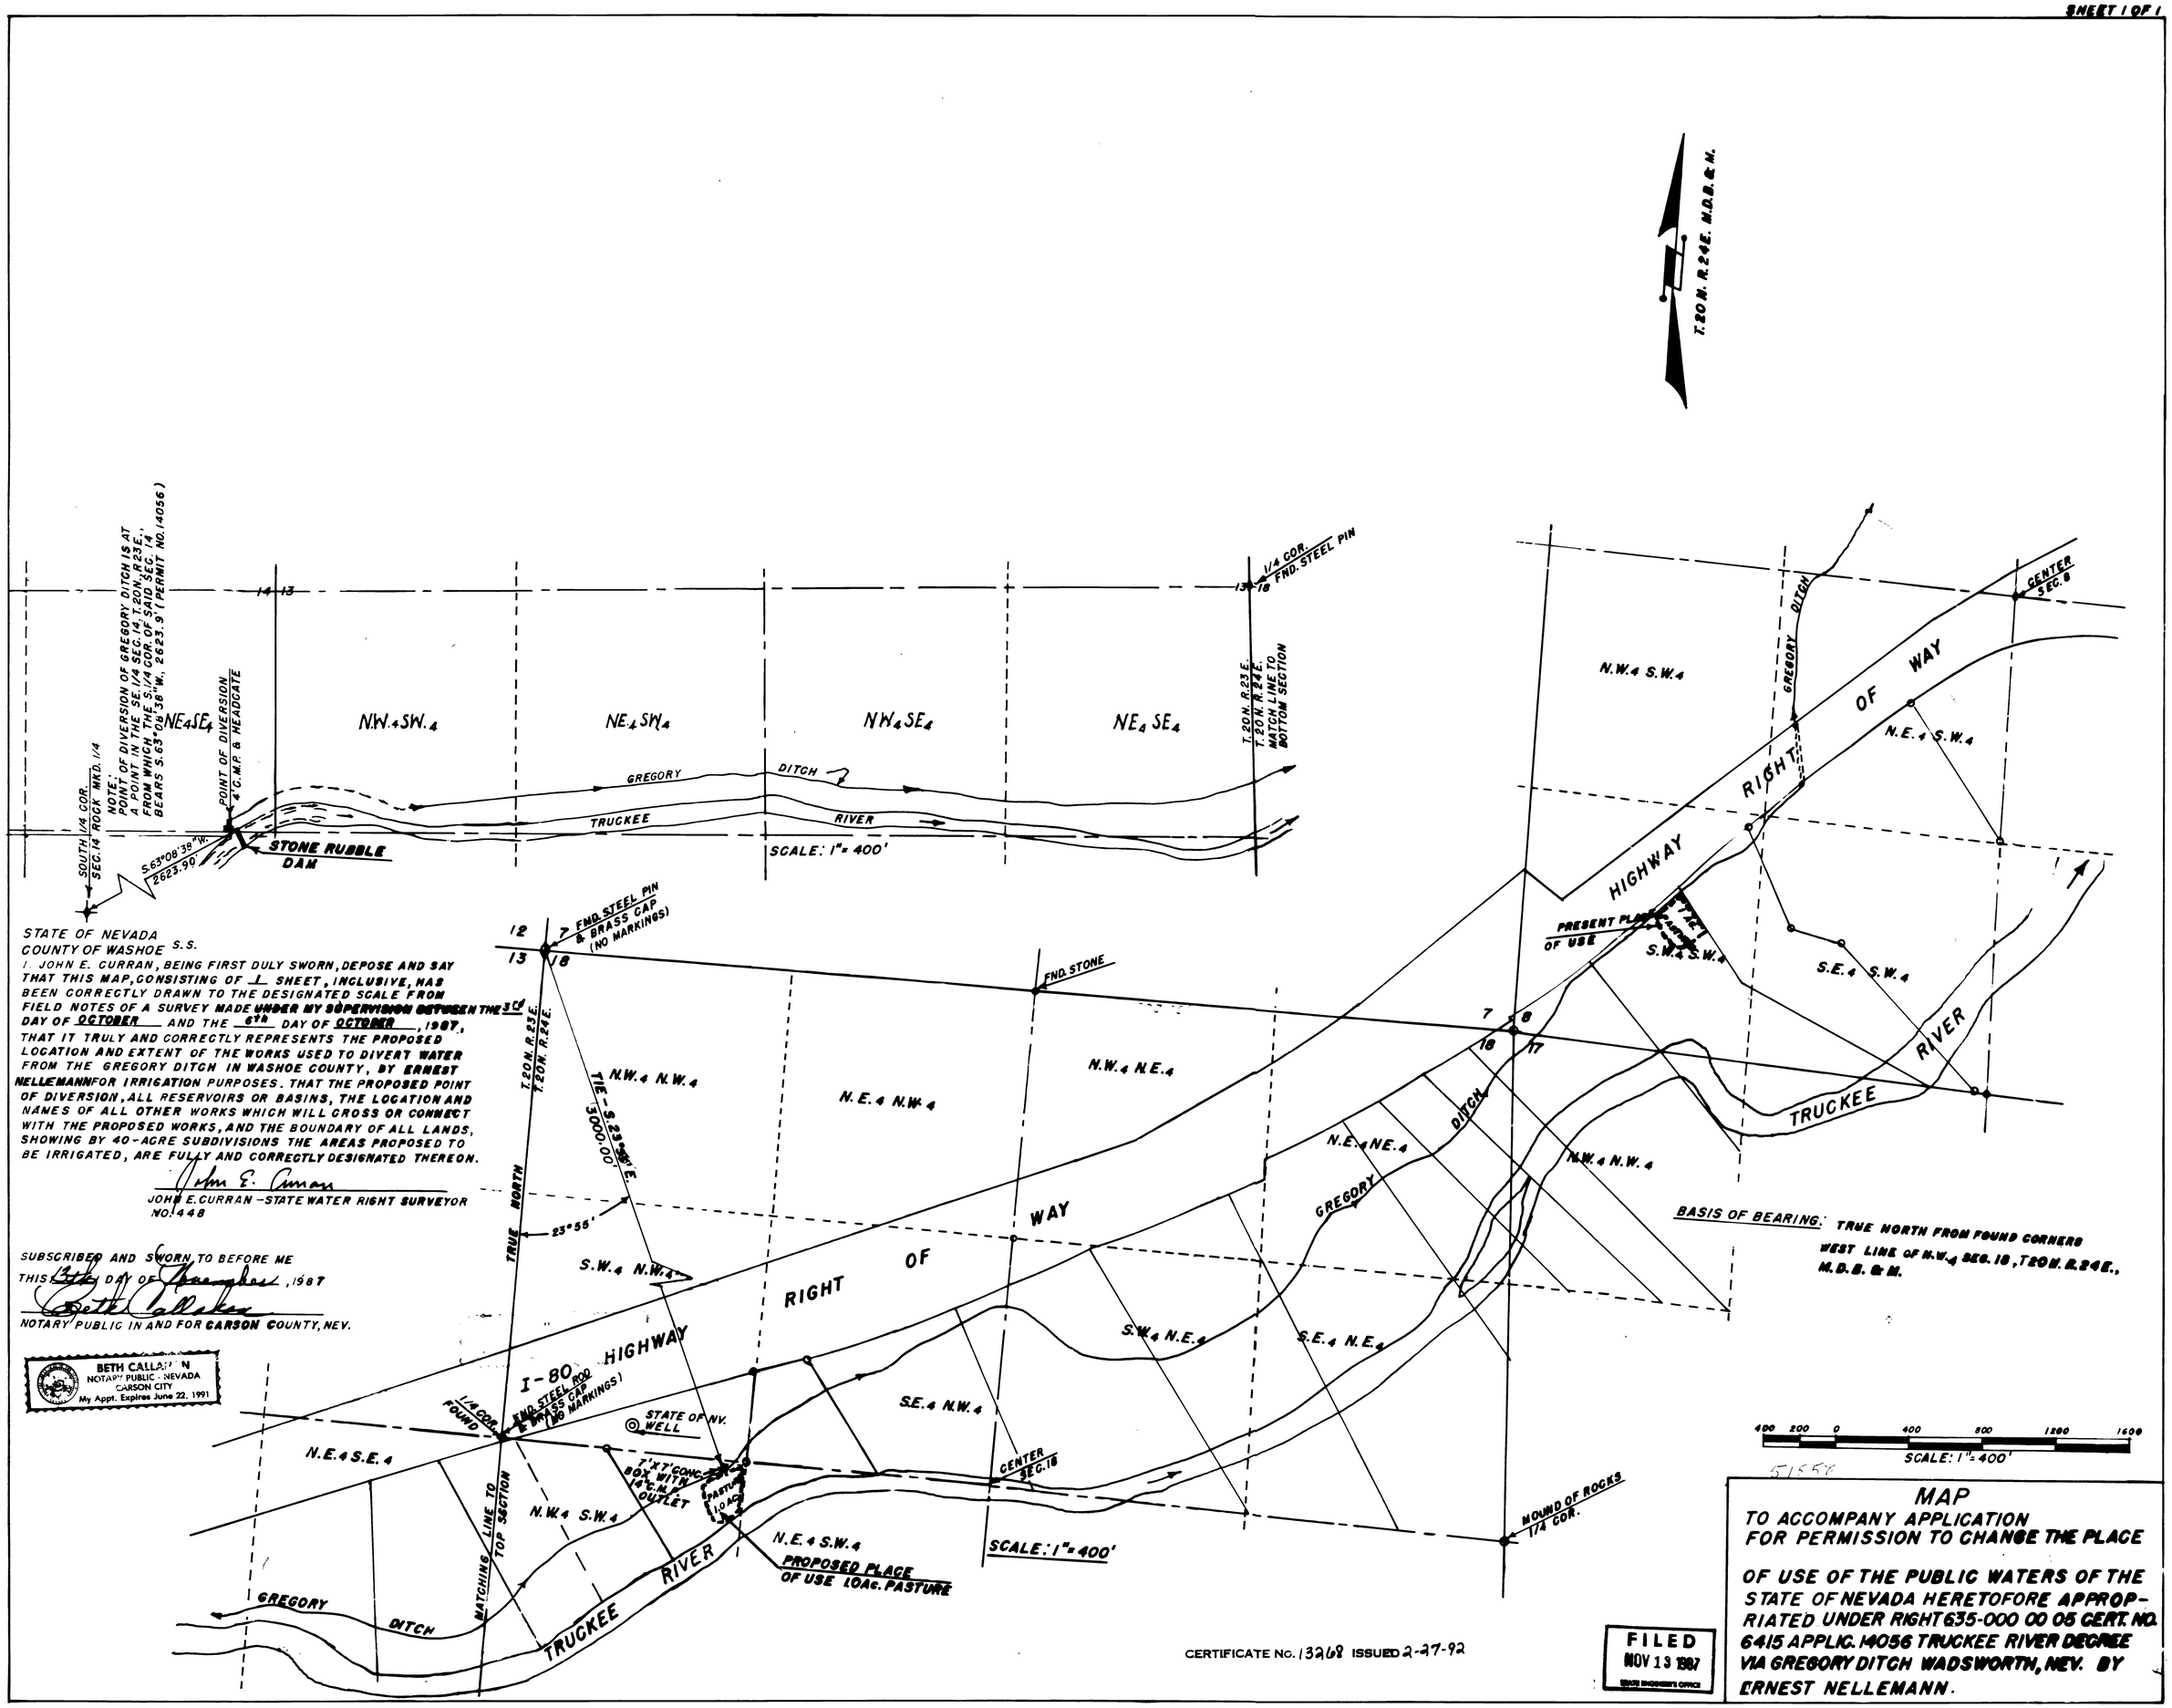
T.20 N. R.24E. M.D.B.&M.
NOTE:
POINT OF DIVERSION OF GREGORY DITCH IS AT A POINT IN THE SE.1/4 SEC.14, T.20N., R.23E., FROM WHICH THE S.1/4 COR. OF SAID SEC. 14 BEARS S.63°08'38"W. 2623.9' (PERMIT NO.14056)
SOUTH 1/4 COR. SEC.14 ROCK MKD. 1/4
S.63°08'38"W. 2623.90'
POINT OF DIVERSION & C.M.P. & HEADGATE
STONE RUBBLE DAM
NE4SE4
N.W.4 SW.4
NE.4 SW4
NW4 SE4
NE4 SE4
GREGORY DITCH
TRUCKEE RIVER
SCALE: 1"= 400'
1/4 COR. 18 FND. STEEL PIN
T.20 N. R.23 E.
T.20 N. R.24 E.
MATCH LINE TO BOTTOM SECTION
STATE OF NEVADA
COUNTY OF WASHOE S.S.
I, JOHN E. CURRAN, BEING FIRST DULY SWORN, DEPOSE AND SAY THAT THIS MAP, CONSISTING OF 1 SHEET, INCLUSIVE, HAS BEEN CORRECTLY DRAWN TO THE DESIGNATED SCALE FROM FIELD NOTES OF A SURVEY MADE UNDER MY SUPERVISION BETWEEN THE 3rd DAY OF OCTOBER AND THE 6th DAY OF OCTOBER, 1987, THAT IT TRULY AND CORRECTLY REPRESENTS THE PROPOSED LOCATION AND EXTENT OF THE WORKS USED TO DIVERT WATER FROM THE GREGORY DITCH IN WASHOE COUNTY, BY ERNEST NELLEMANN FOR IRRIGATION PURPOSES. THAT THE PROPOSED POINT OF DIVERSION, ALL RESERVOIRS OR BASINS, THE LOCATION AND NAMES OF ALL OTHER WORKS WHICH WILL CROSS OR CONNECT WITH THE PROPOSED WORKS, AND THE BOUNDARY OF ALL LANDS, SHOWING BY 40-ACRE SUBDIVISIONS THE AREAS PROPOSED TO BE IRRIGATED, ARE FULLY AND CORRECTLY DESIGNATED THEREON.
JOHN E. CURRAN - STATE WATER RIGHT SURVEYOR NO. 448
SUBSCRIBED AND SWORN TO BEFORE ME THIS 13th DAY OF November, 1987
NOTARY PUBLIC IN AND FOR CARSON COUNTY, NEV.
BETH CALLAHAN NOTARY PUBLIC - NEVADA CARSON CITY My Appt. Expires June 22, 1991
7 FND. STEEL PIN & BRASS CAP (NO MARKINGS)
FND. STONE
T.20 N. R.23 E.
T.20 N. R.24 E.
TRUE NORTH
TIE - S.23°00' E. 3000.00'
23°55'
N.W.4 N.W.4
N.E.4 N.W.4
N.W.4 N.E.4
S.W.4 N.W.4
RIGHT OF WAY
I-80 HIGHWAY
1/4 COR. FOUND
FND. STEEL ROD & BRASS CAP (NO MARKINGS)
STATE OF NV. WELL
7'x7' CONC. BOX WITH 14" C.M.P. OUTLET
PASTURE 1.0 AC.
N.E.4 S.E.4
N.W.4 S.W.4
N.E.4 S.W.4
PROPOSED PLACE OF USE 1.0Ac. PASTURE
MATCHING LINE TO TOP SECTION
GREGORY DITCH
TRUCKEE RIVER
SCALE: 1"= 400'
CENTER SEC.18
N.E.4 NE.4
S.W.4 N.E.4
S.E.4 N.E.4
S.E.4 N.W.4
MOUND OF ROCKS 1/4 COR.
N.W.4 S.W.4
GREGORY DITCH
N.E.4 S.W.4
CENTER SEC.8
HIGHWAY
RIGHT OF WAY
PRESENT PLACE OF USE
TYPE I
S.W.4 S.W.4
S.E.4 S.W.4
TRUCKEE RIVER
N.W.4 N.W.4
BASIS OF BEARING: TRUE NORTH FROM FOUND CORNERS WEST LINE OF N.W.4 SEC. 18, T.20 N. R.24 E., M.D.B.&M.
400 200 0 400 800 1200 1600
SCALE: 1"= 400'
51558
MAP
TO ACCOMPANY APPLICATION FOR PERMISSION TO CHANGE THE PLACE OF USE OF THE PUBLIC WATERS OF THE STATE OF NEVADA HERETOFORE APPROPRIATED UNDER RIGHT 635-000 00 05 CERT. NO. 6415 APPLIC. 14056 TRUCKEE RIVER DEGREE VIA GREGORY DITCH WADSWORTH, NEV. BY ERNEST NELLEMANN.
CERTIFICATE No. 13268 ISSUED 2-27-92
FILED NOV 13 1987 STATE ENGINEER'S OFFICE

51558