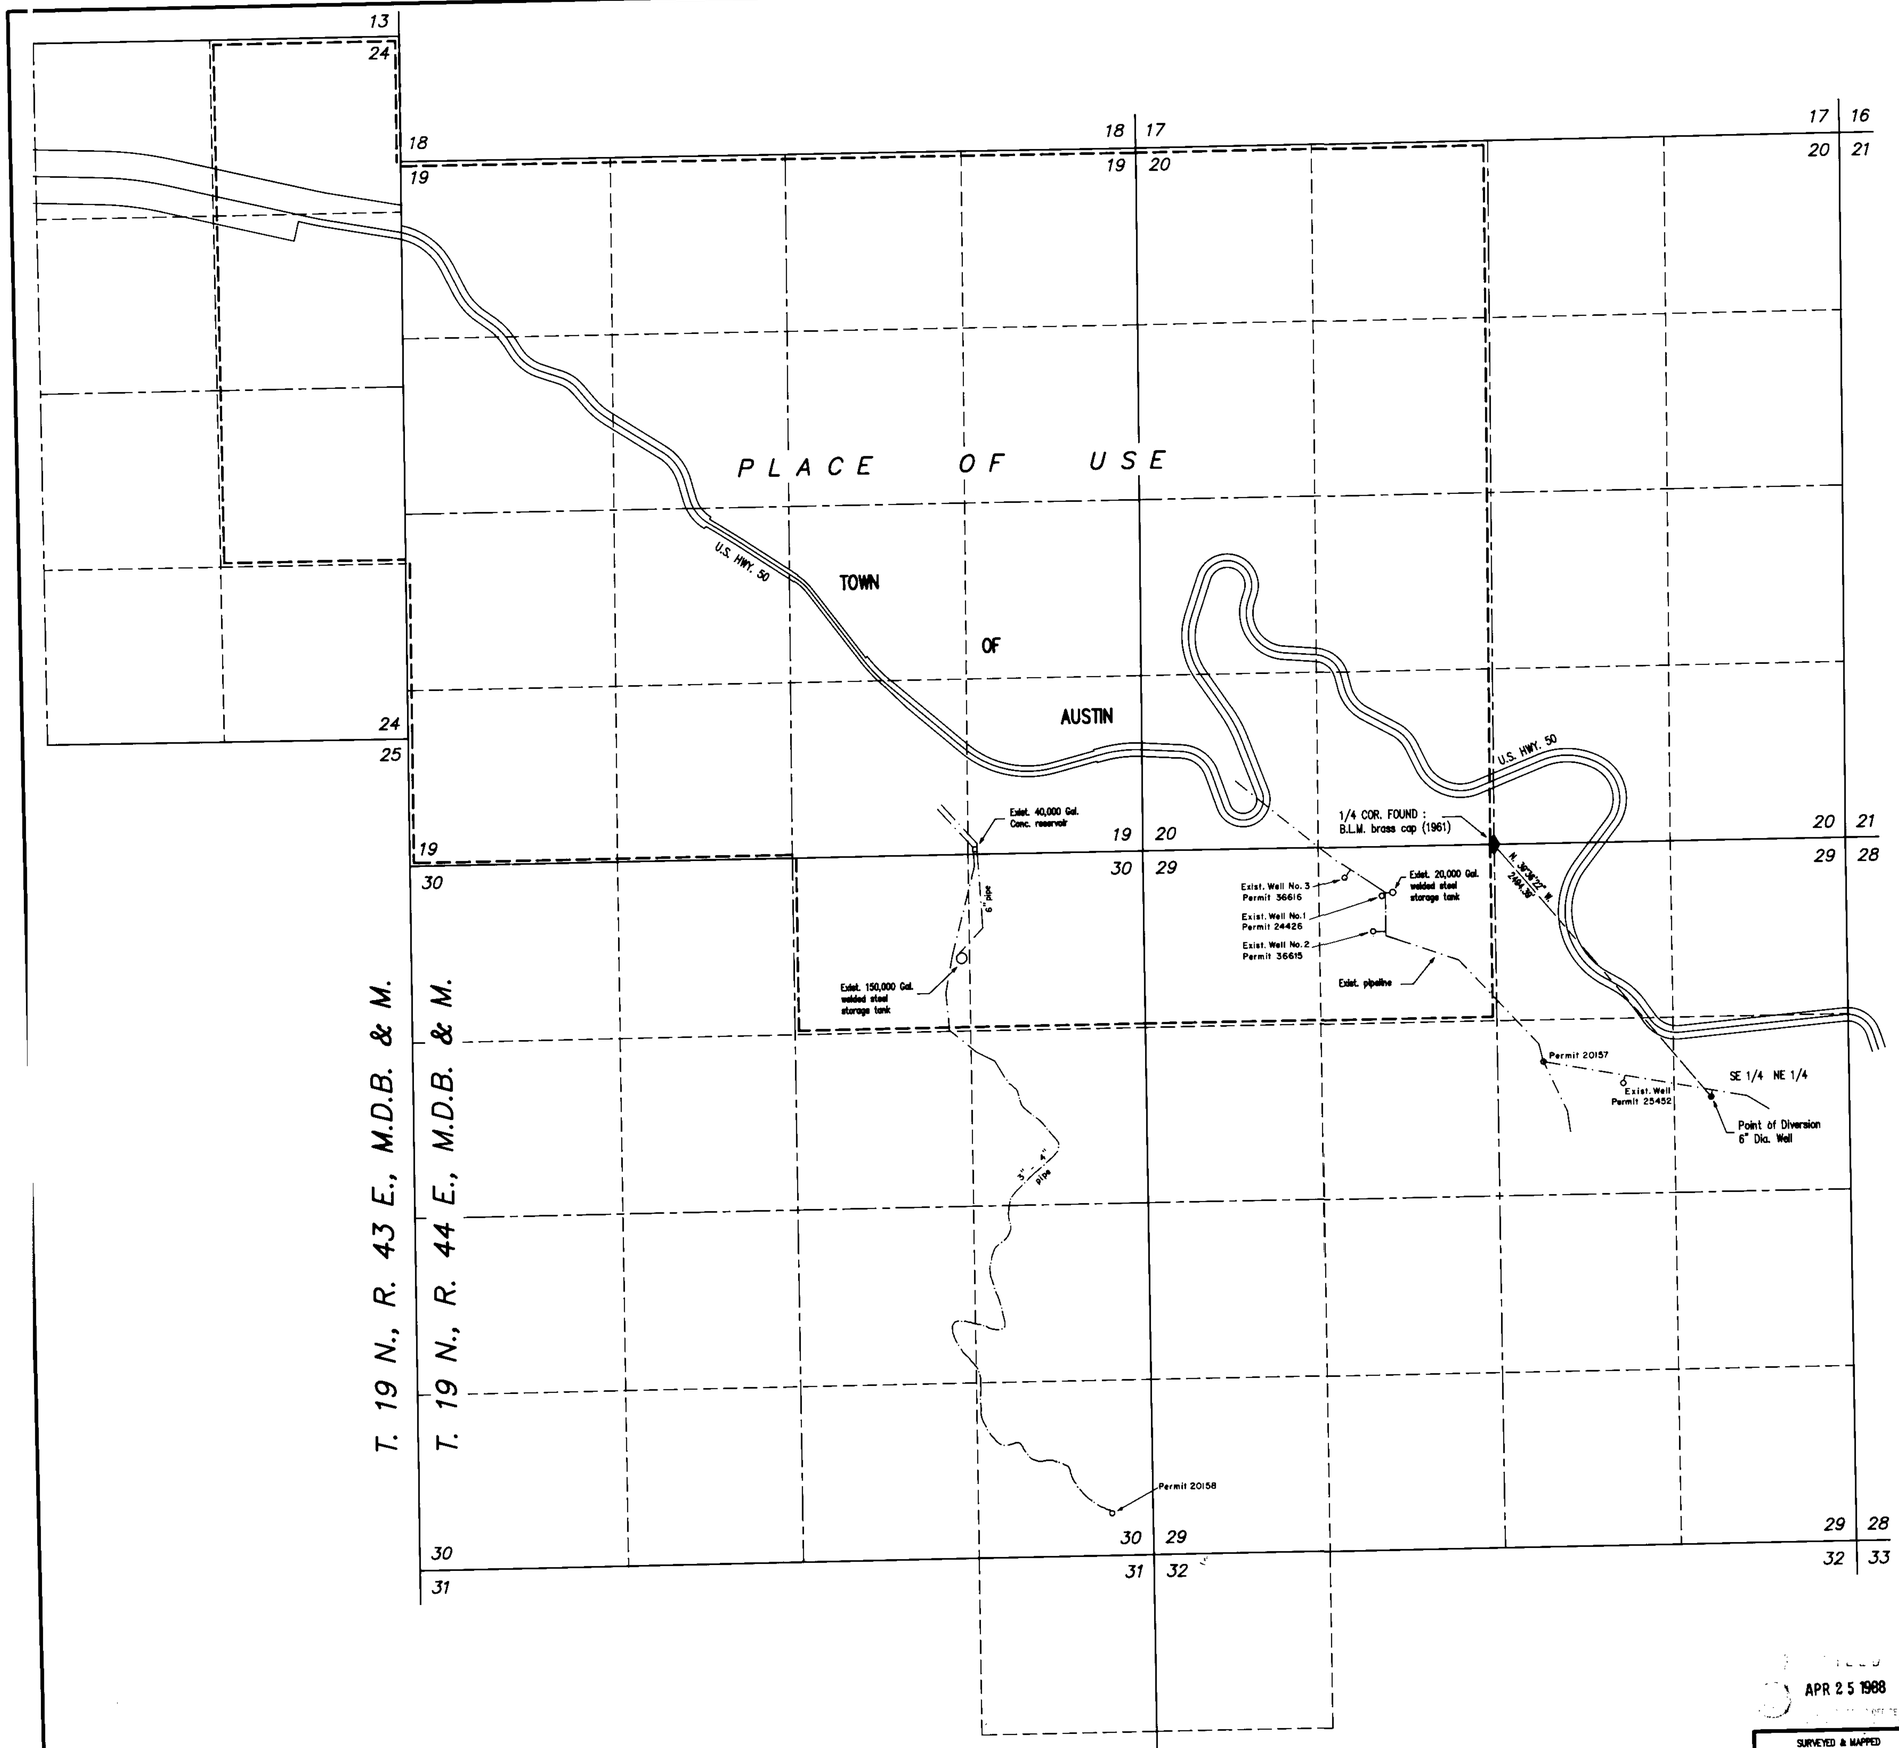

N

STATE OF NEVADA }
County of White Pine } ss.

I, Richard W. Forman, being first duly sworn, depose and say that this map, consisting of one sheet, has been correctly drawn to the designated scale from field notes of a survey made under my supervision and direction on the 1 st day of March, 1988; that it truly and correctly represents the proposed location and extent of the works used to divert water from Underground Sources, in Lander County by Lander County Sewer & Water District No. 2 for Quasi-Municipal purposes. That the proposed point of diversion, the approximate location and size of the diverting conduit, all reservoirs or basins, the location and names of all other works which will cross or connect with the proposed works, and the boundary of all lands, showing by 40-acre subdivisions the areas proposed to be served, are fully and correctly designated thereon.

Richard W. Forman
State Water Right Surveyor

Subscribed and sworn to before me this 12th day of April, 1988.

Richard A. Bustos
Notary Public in and for White Pine County, Nevada

RICHARD A. BUSTOS
Notary Public - State of Nevada
Appointment Recorded in White Pine County
MY APPOINTMENT EXPIRES JUNE 2, 1990

BASIS OF BEARINGS BY SOLAR OBSERVATION

RECEIVED
APR 25 1988
STATE ENGINEER'S OFFICE

0 600 1200 1800 2400
Scale ~ 1" = 600'

RECEIVED
APR 25 1988

SURVEYED & MAPPED BY
BOUNDY & FORMAN, INC.
ELY, NEVADA
MARCH 1988

RAB

MAP TO ACCOMPANY
APPLICATION TO APPROPRIATE WATER

FOR QUASI – MUNICIPAL
BY LANDER COUNTY SEWER & WATER DISTRICT No. 2
FROM UNDERGROUND SOURCES

51559