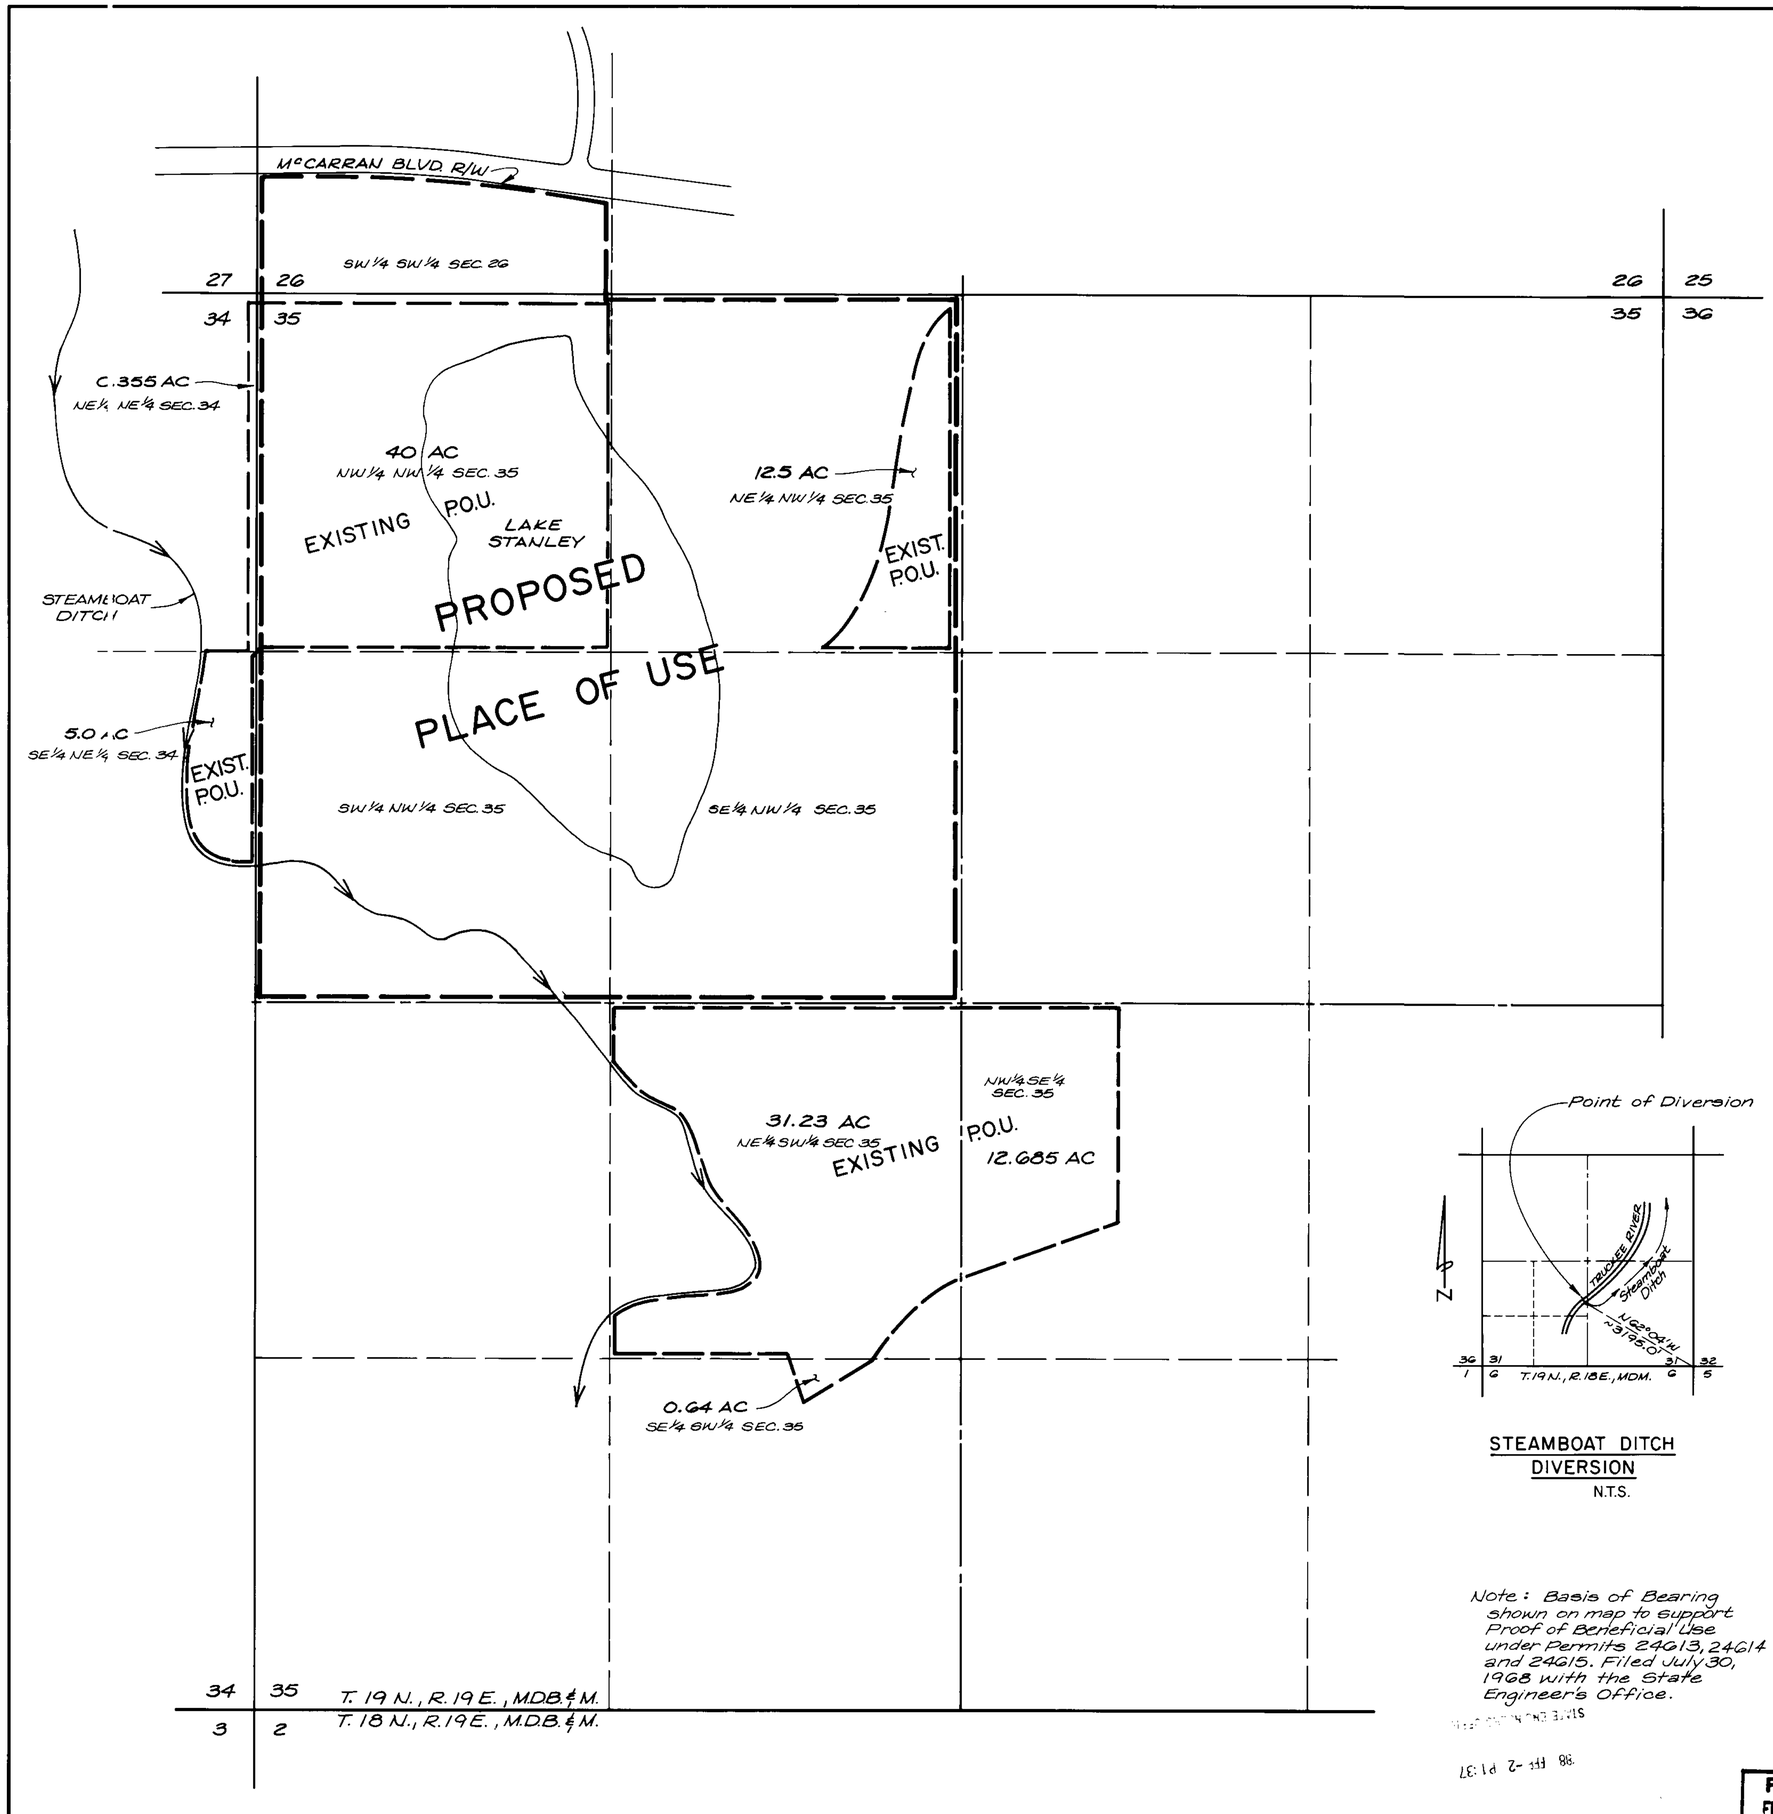

State of Nevada
County of Storey } S.S.

I, David M. Boyer, being first duly sworn, depose and say that this map, consisting of one sheet, has been correctly drawn to the designated scale from information shown on map to support Proof of Beneficial Use Permits 24613, 24614 and 24615. Filed on July, 1968 with the State Engineers Office; that it truly and accurately represents the proposed location and extent of the works used to divert water from the Truckee River in Washoe County by Lake-Ridge Shores for Recreation and Domestic Purposes. That the Proposed Point of Diversion, the approximate location and size of the diverting channel, all basins or reservoirs, the location and names of all other works and the boundary of all lands, shown by 40 acre subdivisions, are fully and correctly shown hereon.

David M Boyer
State Water Right Surveyor,
No. 538

Signed and sworn to before me, this 10TH day of NOVEMBER, 1987.
Notary Public in and for Storey County, Nevada.

Mary Beth Hepp Elam
Notary Public

MARY BETH HEPP ELAM
NOTARY PUBLIC - NEVADA
STOREY COUNTY
My Appt. Expires Nov. 14, 1990

STEAMBOAT DITCH
DIVERSION
N.T.S.

NORTH

0 300 600 1000
SCALE: 1" = 300'

Note: Basis of Bearing shown on map to support Proof of Beneficial Use under Permits 24613, 24614 and 24615. Filed July 30, 1968 with the State Engineer's Office.

FILED
FEB 02 1988

MAP TO ACCOMPANY APPLICATION
TO CHANGE THE MANNER AND PLACE OF USE OF A PORTION OF CLAIM #65 TRUCKEE RIVER DECREE

BY: LAKE-RIDGE SHORES

FOR: DOMESTIC & RECREATIONAL PURPOSES

FROM: THE TRUCKEE RIVER

Washoe County Nevada

51562