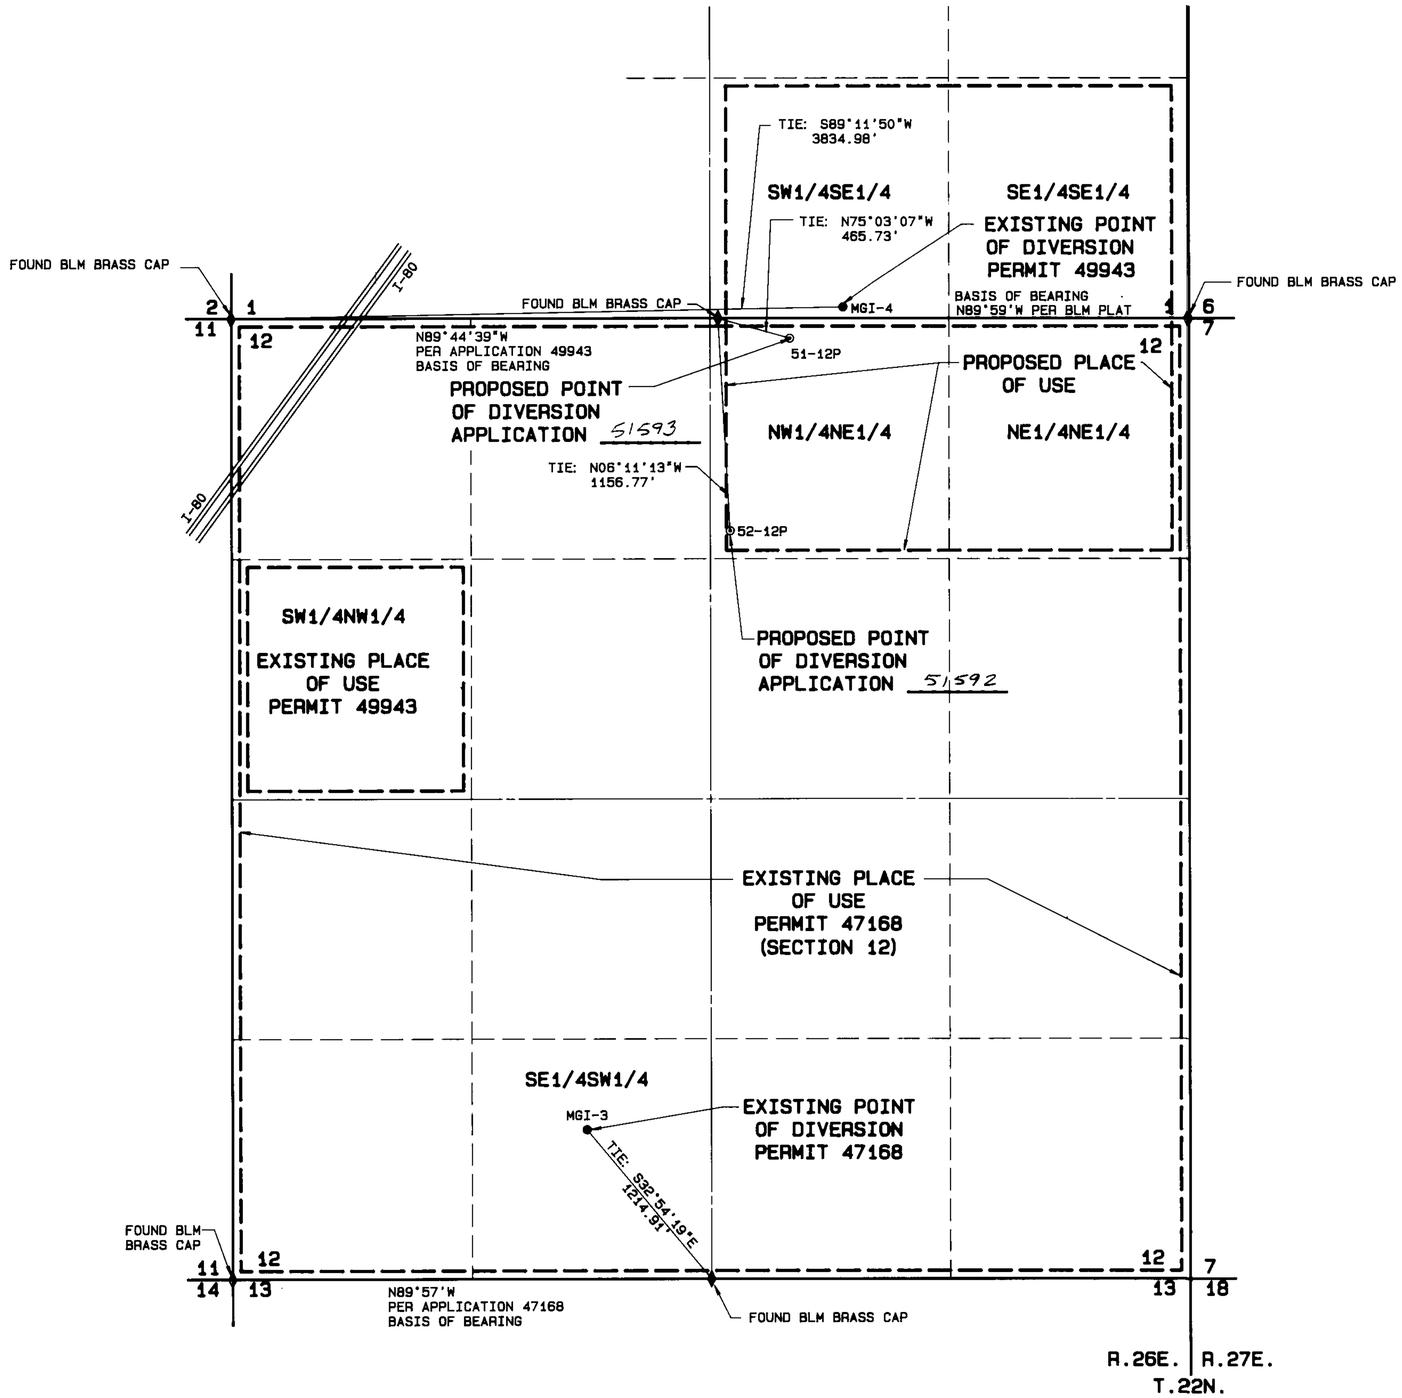

STATE OF NEVADA
COUNTY OF WASHOE } SS.

I, THOMAS A. FOOTE, BEING FIRST DULY SWORN DEPOSE AND SAY THAT THIS MAP, CONSISTING OF 1 SHEET, HAS BEEN CORRECTLY DRAWN TO THE DESIGNATED SCALE FROM FIELD NOTES OF A SURVEY MADE UNDER MY SUPERVISION AND DIRECTION, ON THE 20TH DAY OF NOVEMBER, 1987. THAT IT TRULY AND CORRECTLY REPRESENTS THE PROPOSED LOCATION AND EXTENT OF THE WORKS USED TO DIVERT WATER FROM AN UNDERGROUND SOURCE IN CHURCHILL COUNTY BY BRADY HOT SPRINGS GEOTHERMAL ASSOCIATES FOR INDUSTRIAL AND DOMESTIC PURPOSES, THAT THE EXISTING AND PROPOSED POINTS OF DIVIRSION, THE EXISTING AND PROPOSED PLACE OF USE AND THE LOCATION AND NAMES OF ALL THE WORKS WHICH WILL CROSS OR CONNECT WITH THE PROPOSED WORKS, AND THE BOUNDARY OF ALL LANDS, SHOWING BY 40 ACRE SUBDIVISIONS THE AREAS PROPOSED FOR INDUSTRIAL AND DOMESTIC USE, ARE SHOWN HEREON.

REGISTERED LAND SURVEYOR-STATE OF NEVADA THOMAS A. FOOTE No. 3736

THOMAS A. FOOTE 594
STATE WATER RIGHT SURVEYOR

SUBSCRIBED AND SWORN TO BEFORE ME THIS 25TH DAY OF November, 1987, NOTARY PUBLIC IN AND FOR WASHOE COUNTY, NEVADA.

Mary J. Lee
NOTARY PUBLIC

MARY J. LEE
Notary Public - State of Nevada
Appointment Recorded in Washoe County
MY APPOINTMENT EXPIRES SEPT 9, 1988

BASIS OF BEARINGS:

MGI-4 - APPLICATION MAP 49943
NORTH LINE OF NORTHWEST 1/4-N89°44'39"W
PROPOSED - BLM TOWNSHIP PLAT OF DEPENDENT RESURVEY DATED JANUARY 5, 1978-NORTH LINE OF NORTHEAST 1/4-N89°59'W
MGI-3 - APPLICATION MAP 47168
SOUTH LINE OF SOUTHWEST 1/4- N89°57'W

⊙ DENOTES PROPOSED POINT OF DIVERSION PRODUCTION WELL

● DENOTES EXISTING POINT OF DIVERSION

500 250 0 500 1000 1500
SCALE IN FEET
SCALE: 1"=500'

51592 51593

MAP TO ACCOMPANY APPLICATIONS

TO CHANGE POINT OF DIVERSION AND PLACE OF USE OF PERMITS 47168 AND 49943

BY

BRADY HOT SPRINGS GEOTHERMAL ASSOCIATES

FOR INDUSTRIAL AND DOMESTIC PURPOSES FROM AN UNDERGROUND SOURCE

FILED
DEC 1 1987
STATE ENGINEER'S OFFICE

DATE: 12-87	Kennedy/Jenks/Chilton	JOB NO.: 877023
DRWN. BY: SPH	160 Hubbard Way	DWG. NO.: 87063
CK'D BY: TAF	(702) 827-7900 Reno, Nevada 89502	SHEET 1 OF 1

57245 57244 51593 51592