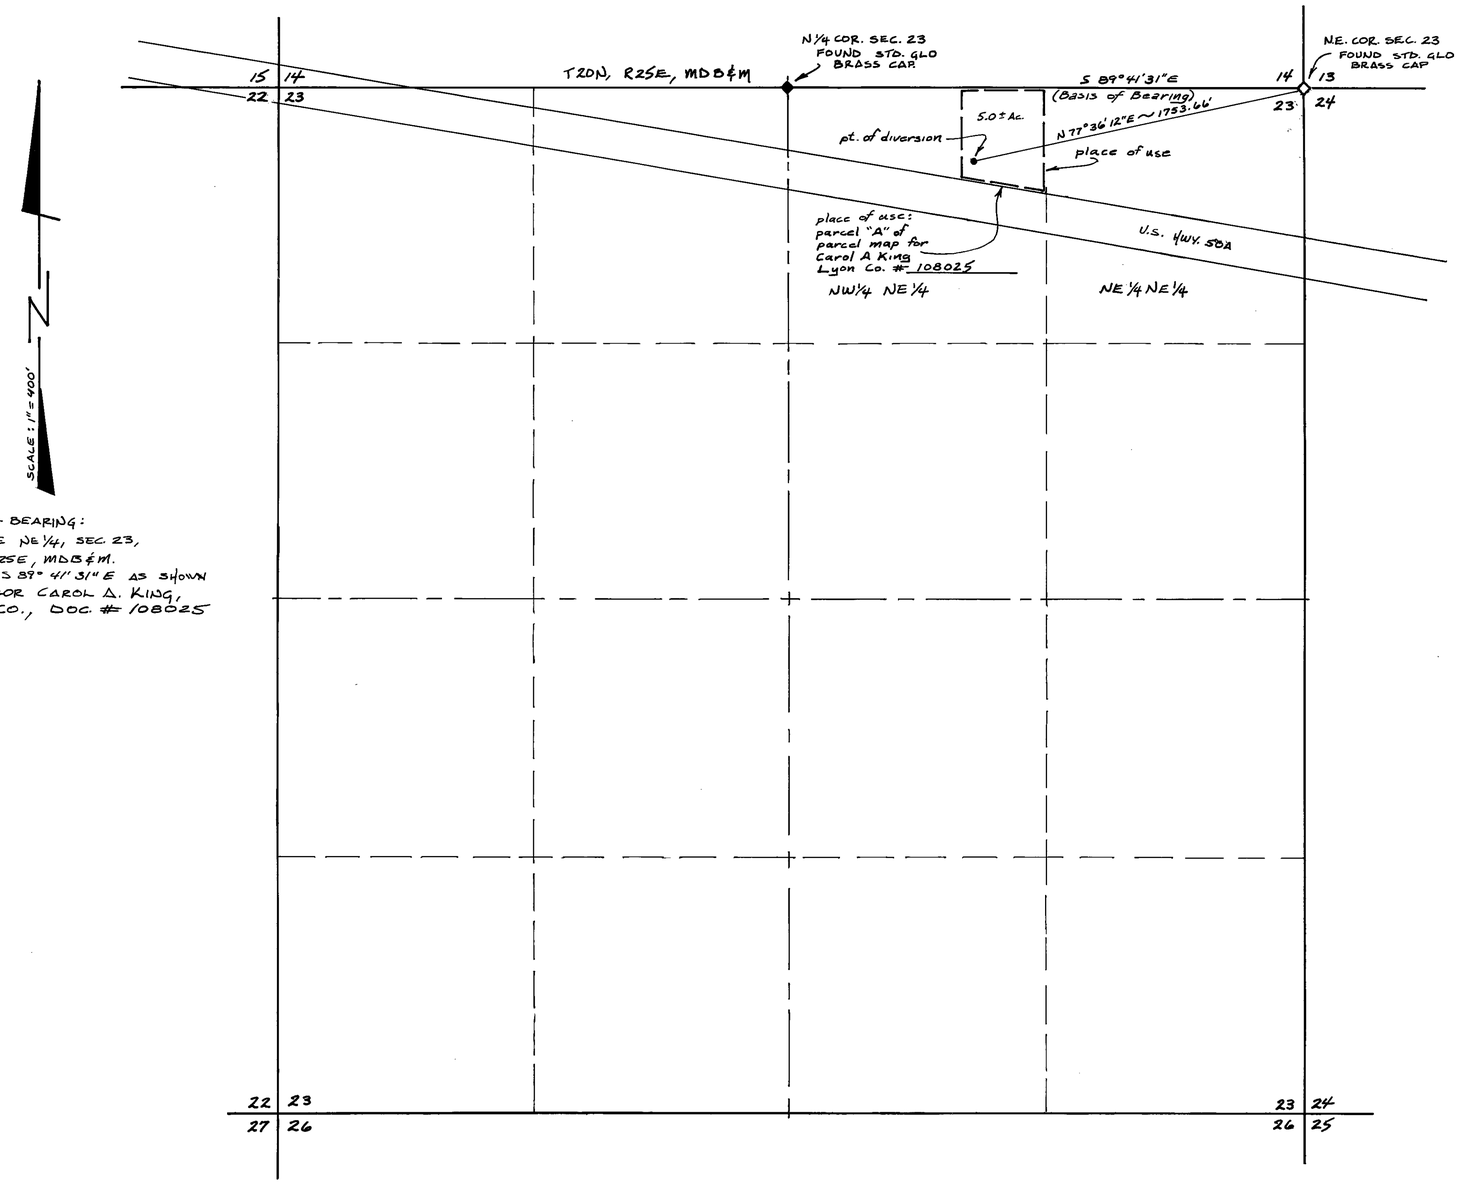

BASIS OF BEARING:
NORTH LINE NE 1/4, SEC. 23,
T20N, R25E, MDB&M.
BEARS S 89° 41' 31" E AS SHOWN
ON PM FOR CAROL A. KING,
LYON CO., DOC. # 108025

State of Nevada
County of Lyon } S.S.

I Robert Millard, being first duly sworn, depose and say that this map, consisting of one sheet, has been correctly drawn to the designated scale from field notes of a survey made under my supervision and direction on the 11 Nov. 1987 and that it truly and correctly represents the proposed location and extent of the works used to divert water from an underground source in Lyon County by Diablo Transportation, Inc. for Commercial, Domestic purposes. That the proposed point of diversion, the approximate size and capacity of the diverting channel, and the location and names of all other works or streams which are crossed by, or connected with, said works are fully and correctly designated hereon.

[signature]
State Water Right Surveyor, 215

Subscribed and sworn to before me this 17th day of November, 1987
Notary Public in and for Lyon County, Nevada.

[signature]

Notary Public State of Nevada
Appointment Recorded in Lyon County
MY APPOINTMENT EXPIRES SEPT. 16, 1988

0 100' 400' 800' 1200' 1600'
SCALE: 1" = 400'

51621

FILED
DEC 16 1987
STATE ENGINEER'S OFFICE

CERTIFICATE No. 13056 ISSUED 10-10-91

Liahona Engineering
P. O. Box 1059 • 864 "C" St.
Fernley, Nev. 89408
1-702-575-2563

MAP
TO ACCOMPANY APPLICATION TO APPROPRIATE
WATER FOR COMMERCIAL & DOMESTIC PURPOSE
BY
DIABLO TRANSPORTATION, INC.
FROM UNDERGROUND SOURCE
LYON CO., NEVADA

80297 51621