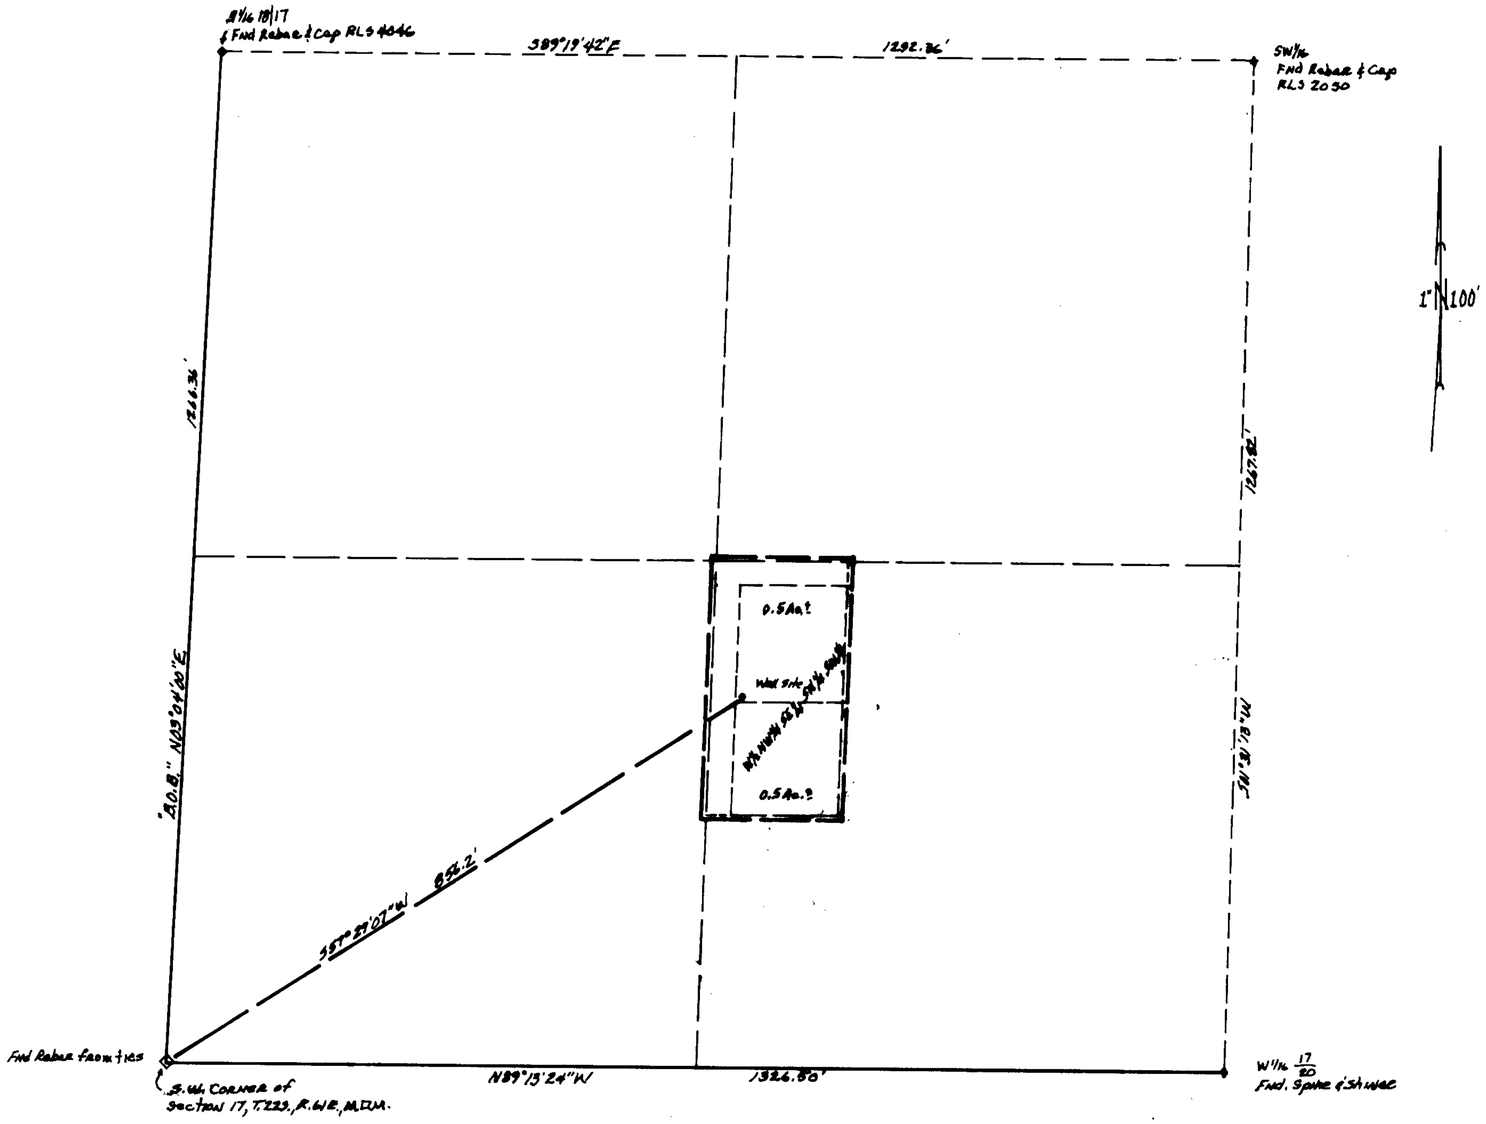

SW¼ SW¼, Section 17, T.22S., R.61E., M.D.M.
Clark County, Nevada

STATE OF NEVADA)
COUNTY OF CLARK) S.S.

I, Jerry E. Barnson, BEING FIRST DULY SWORN, DEPOSE AND SAY THAT THIS MAP, CONSISTING OF ONE SHEET, HAS BEEN CORRECTLY DRAWN TO THE DESIGNATED SCALE, FROM FIELD NOTES OF A SURVEY MADE BY ME (OR UNDER MY SUPERVISION AND DIRECTION) ON THE 12th DAY OF December 1987; THAT IT TRULY AND ACCURATELY REPRESENTS THE LOCATION AND EXTENT OF THE WORKS USED TO DIVERT WATER FROM THE LAS VEGAS ARTESIAN BASIN, IN CLARK COUNTY, BY Douglas Beechum and Kim C. Beechum FOR QUASI MUNICIPAL (DOMESTIC) USE, THAT THE PROPOSED POINT OF DIVERSION AND THE BOUNDARY OF ALL LANDS ARE FULLY AND CORRECTLY DESIGNATED HEREON.

Jerry E. Barnson 12/9/87
JERRY E. BARNSON DATE
State Water Rights Surveyor
No. 459

SUBSCRIBED AND SWORN BEFORE ME THIS 8TH DAY OF December 1987

Benedeane H. White

NOTARY PUBLIC IN AND FOR SAID COUNTY AND STATE
MY APPOINTMENT EXPIRES

BENEDEANE H. WHITE
Notary Public - State of Nevada
COUNTY OF CLARK
My Appointment Expires
December 4, 1988

BASIS OF BEARING

N03°04'00"E, being the west line of the SW¼, Section 17, T.22S., R.61E., M.D.M. as shown on File 1, Page 53 of Parcel Maps, Clark County, Nevada Official Records.

0 100 200 300 400
BAR SCALE 1" = 100'

51625

MAP TO ACCOMPANY
APPLICATION TO APPROPRIATE WATER
FOR QUASI-MUNICIPAL (DOMESTIC) USE
BY:

Douglas Beechum and Kim C. Beechum

FROM:
LAS VEGAS ARTESIAN BASIN
CLARK COUNTY, NEVADA

'87 DEC 10 P3:56

FILED
DEC 10 1987

51625