57370 77971 77972

Sheet 1 of 2

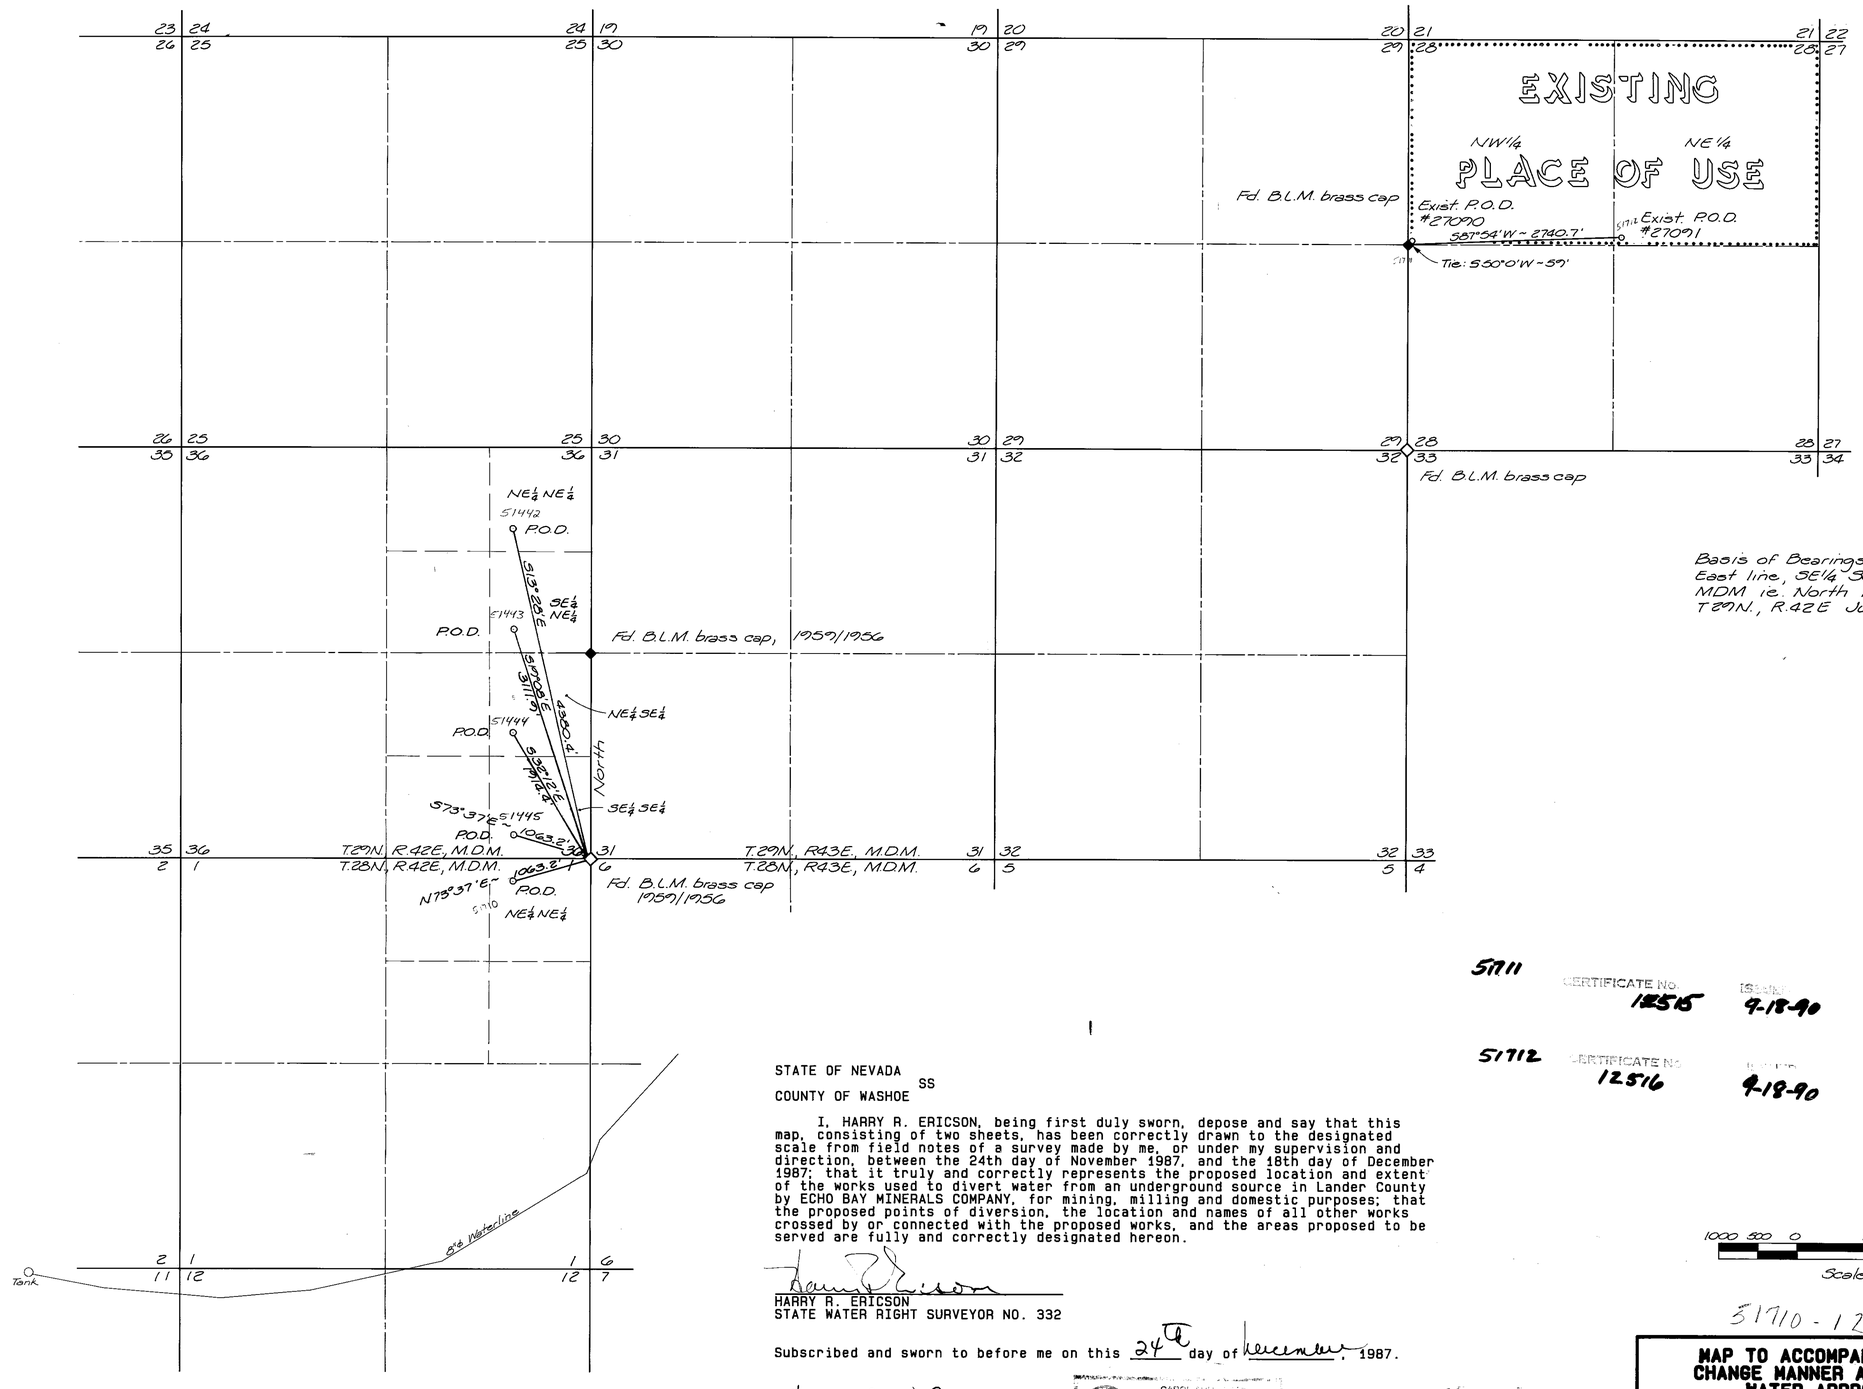

Basis of Bearings this survey:
East line, SE¼ Sec. 36 T29N, R42E
MDM ie. North ref. B.L.M. survey of
T29N., R42E July 16, 1968.

51711 CERTIFICATE NO. 12515 ISSUED 9-18-90

51712 CERTIFICATE NO. 12516 ISSUED 9-18-90

STATE OF NEVADA
SS
COUNTY OF WASHOE

I, HARRY R. ERICSON, being first duly sworn, depose and say that this map, consisting of two sheets, has been correctly drawn to the designated scale from field notes of a survey made by me, or under my supervision and direction, between the 24th day of November 1987, and the 18th day of December 1987; that it truly and correctly represents the proposed location and extent of the works used to divert water from an underground source in Lander County by ECHO BAY MINERALS COMPANY, for mining, milling and domestic purposes; that the proposed points of diversion, the location and names of all other works crossed by or connected with the proposed works, and the areas proposed to be served are fully and correctly designated hereon.

HARRY R. ERICSON
STATE WATER RIGHT SURVEYOR NO. 332

Subscribed and sworn to before me on this 24th day of December, 1987.

NOTARY PUBLIC

1000 500 0 1000 2000 3000
Scale: 1" = 1000'

51710 - 12

MAP TO ACCOMPANY APPLICATIONS TO CHANGE MANNER AND PLACE OF USE OF WATER APPROPRIATED UNDER APPLICATIONS NO. 27090 AND 27091 AND TO APPROPRIATE WATER FOR MINING, MILLING AND DOMESTIC PURPOSES BY ECHO BAY MINERALS COMPANY FROM AN UNDERGROUND SOURCE IN LANDER COUNTY, NEVADA

FILED
DEC 28 1987
STATE ENGINEER'S OFFICE

SEA ENGINEERS/PLANNERS
950 INDUSTRIAL WAY
SPARKS, NEVADA

JOB NO. 1665-001-871
DATE Dec. 1987
DR. MCW

57369 56894 56498 56497 55905 55904 77924 77790 58639T 58638T 58637T 58636T 58635T 58634T 52776 52777 52778 53220 53221 55903

52534 52533 52532 52531 52530 52529 52528 51445 51444 51443 51442 51712 51711 51710

57370 57368 57516T 57967 58634T 58635T 58636T 58637T 58638T 58639T 58720 58721 61232 thru 61236 Sheet 2 of 2

58410 58411 58412 58413 58414 58415 74924 77790
55178 55179 55180 55181 55182 55183 55184 55185 55186 55903 55904 55905
52776 52777 52778 53220 53221 53169 53170 56189T 56497 56498 56894 5736

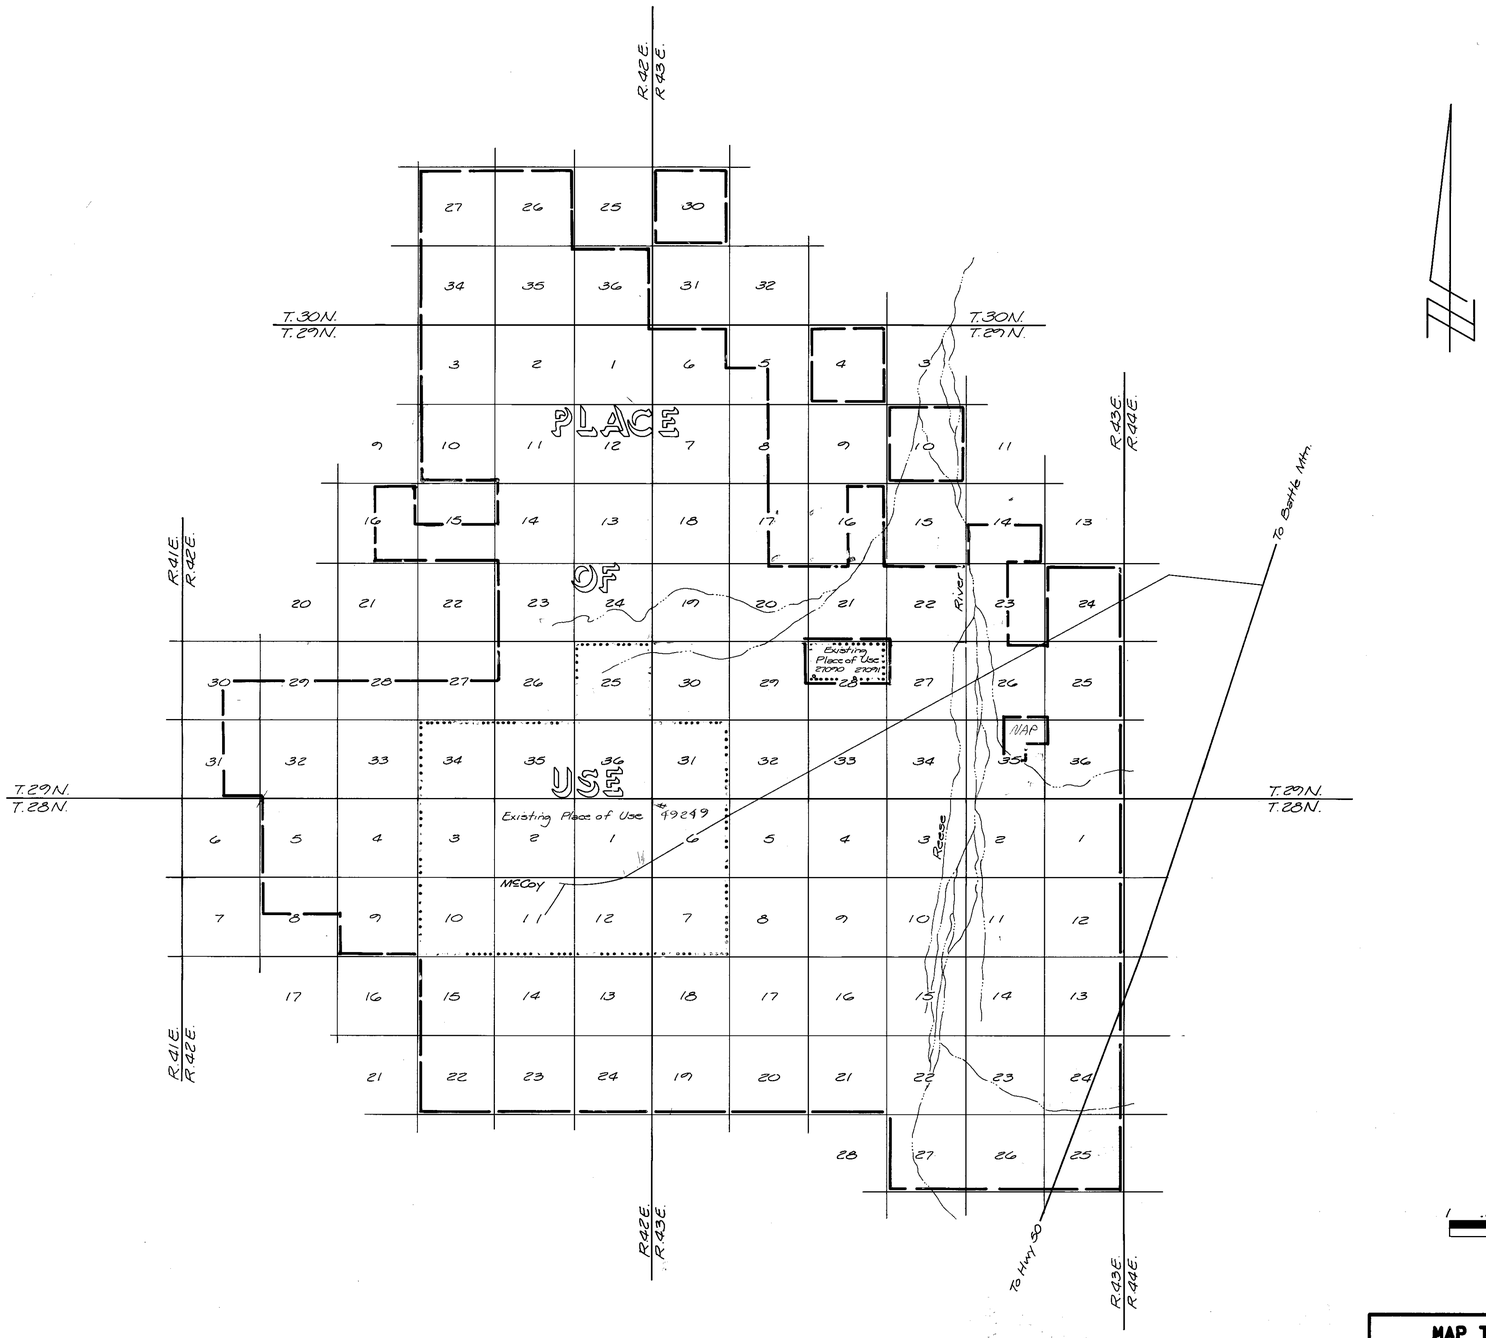

51710-12

77972
77971
67405T
67404T

66136T 66135T 64859T 64858T 64656T 63864T 63863T

52534T 52533 52532 52531 52530 52529 52528 51445 51444 51443 51442 51712 51711 51710

MAP TO ACCOMPANY APPLICATIONS TO CHANGE MANNER AND PLACE OF USE OF WATER APPROPRIATED UNDER APPLICATIONS NO. 27090 AND 27091 AND TO APPROPRIATE WATER FOR MINING, MILLING AND DOMESTIC PURPOSES BY ECHO BAY MINERALS COMPANY FROM AN UNDERGROUND SOURCE IN LANDER COUNTY, NEVADA

FILED
DEC 28 1987
STATE ENGINEER'S OFFICE

sea ENGINEERS/PLANNERS
950 INDUSTRIAL WAY
SPARKS, NEVADA

JOB NO. 1665-001-871
DATE Dec. '87
DR. MCW