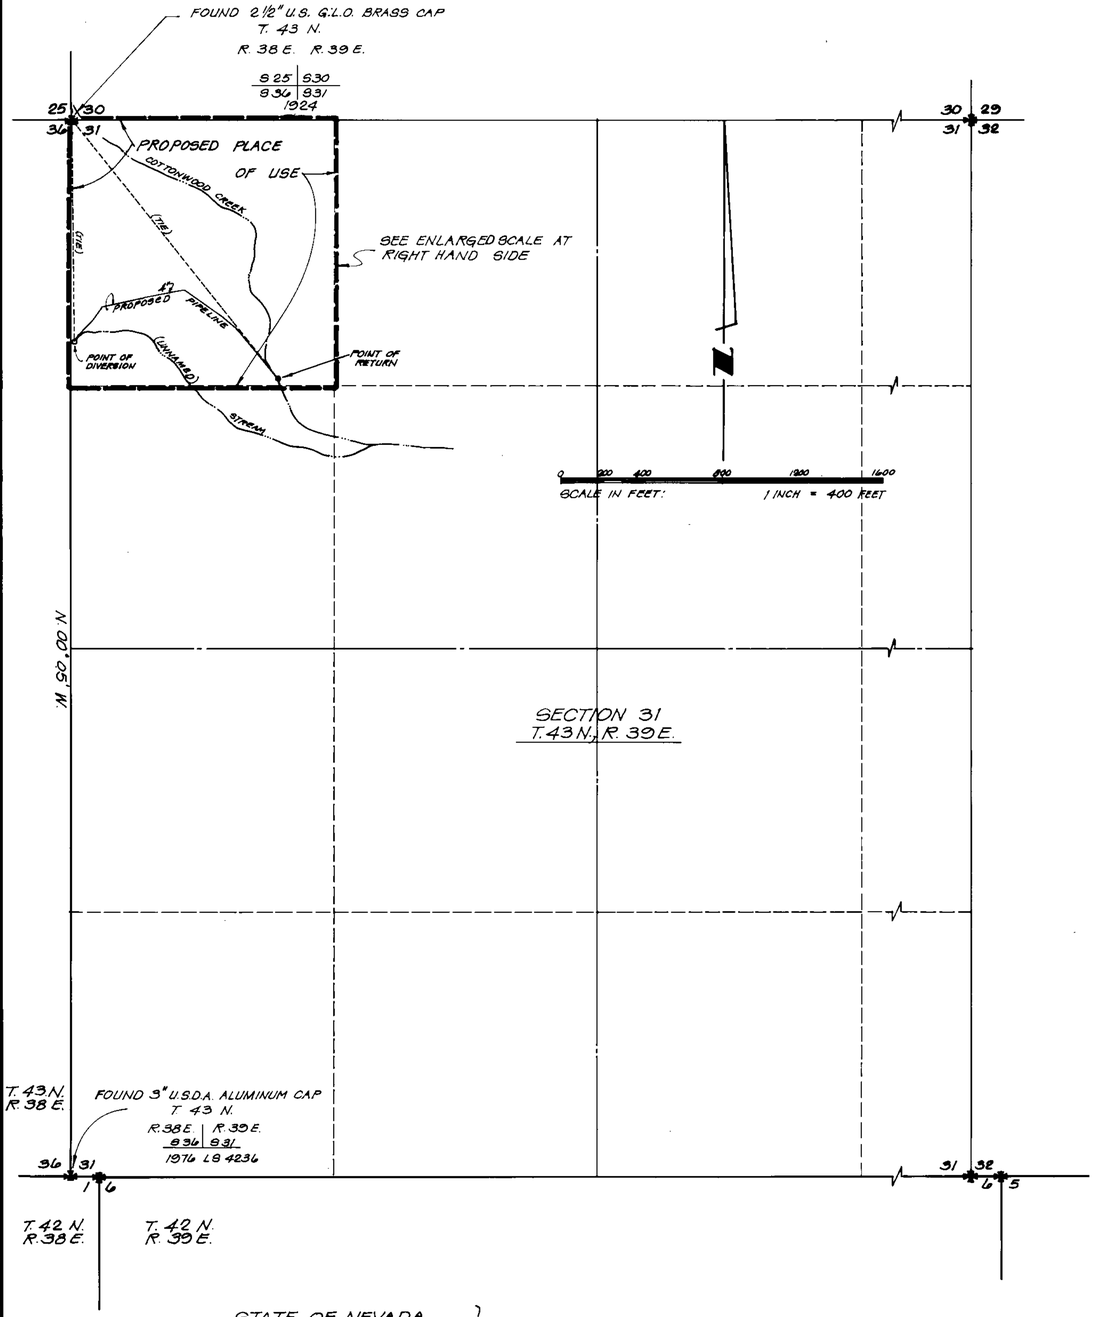

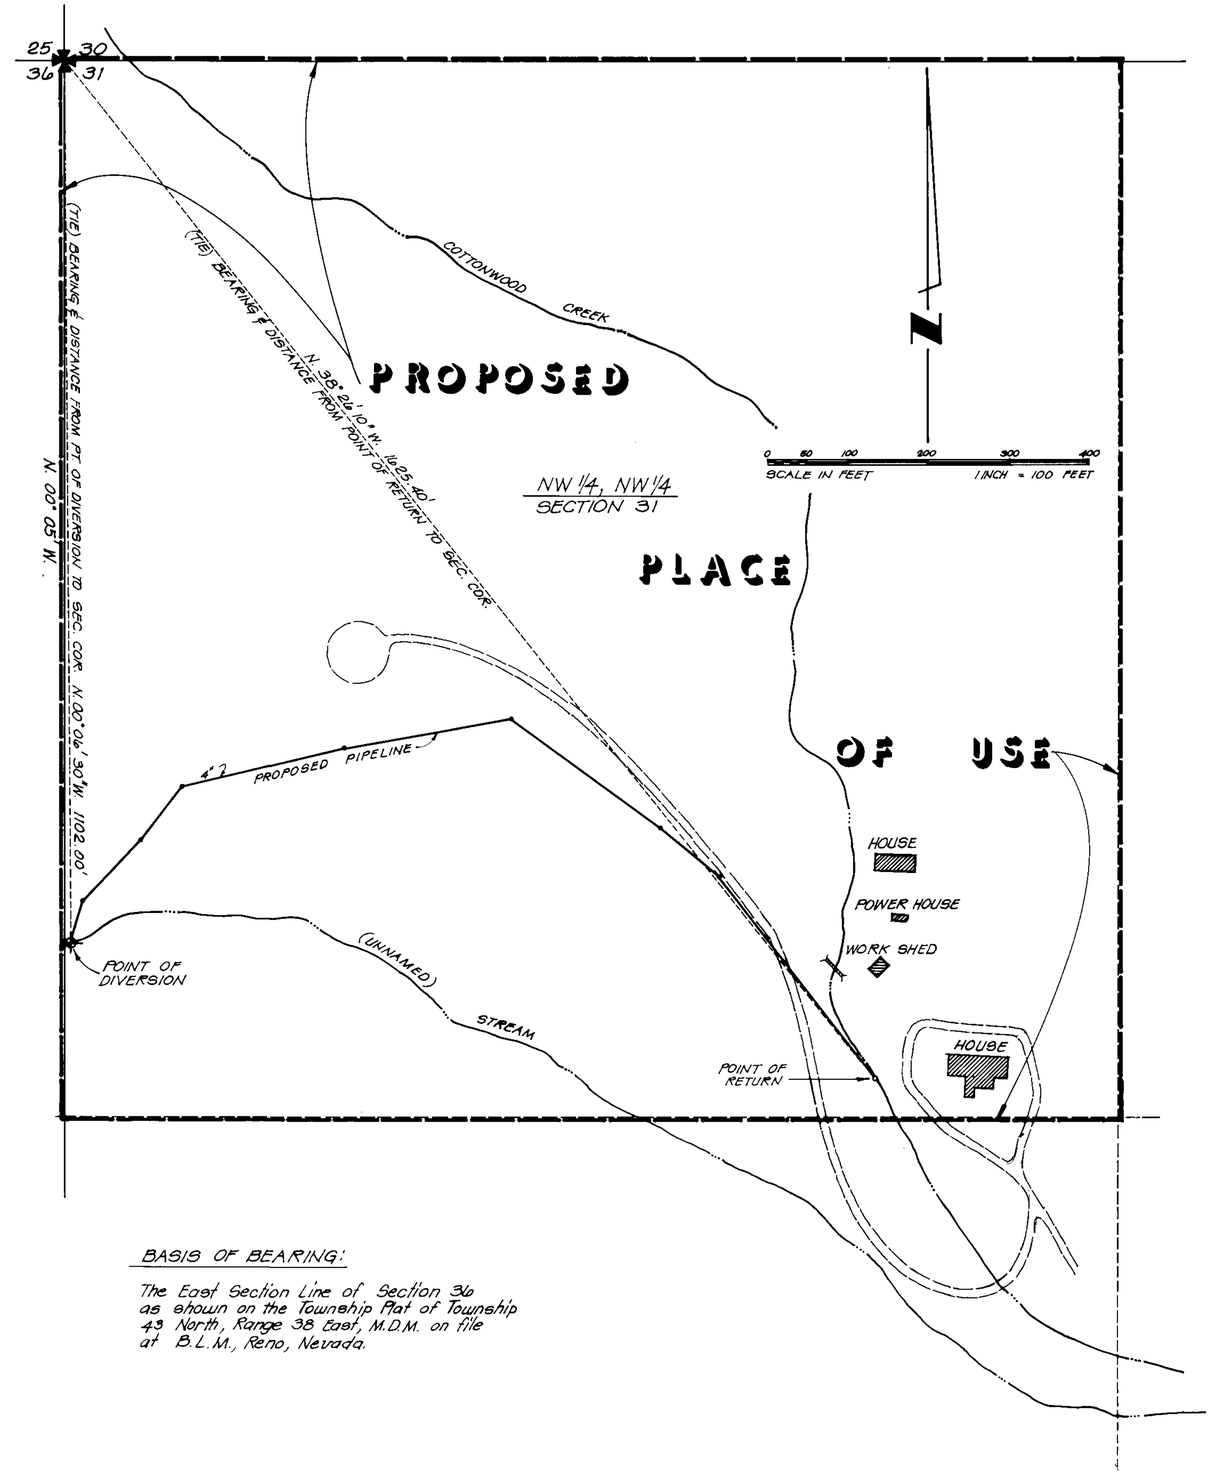

STATE OF NEVADA }
COUNTY OF WASHOE } S.S.

I, ROY H. HIBDON, being first duly sworn, depose and say that this map, consisting of one sheet, has been correctly drawn to the designated scale from field notes of a survey made under my supervision & direction on September 3, 1987, that it truly and correctly represents the proposed location and the extent of the works used to divert water from an unnamed stream, in Humboldt County, by Jose J. Gastanaga & Eugene T. Gastanaga for power purposes. That the proposed points of diversion and return, the location of the powerhouse, the approximate size and capacity of the conduit, and the location and names of all other works or streams which are crossed by or connected with said works, are fully and correctly designated hereon.

Roy H. Hibdon
ROY H. HIBDON
State Water Surveyor No. 370

Subscribed and sworn to before me this 31st day of December, 1987.
Notary Public in and for Washoe County, Nevada.

Carl A. Perry
Notary Public

CARL A. PERRY
Notary Public - State of Nevada
Appointment Recorded in Washoe County
MY APPOINTMENT EXPIRES SEPT. 27, 1988

BASIS OF BEARING:

The East Section Line of Section 36 as shown on the Township Plat of Township 43 North, Range 38 East, M.D.M. on file at B.L.M., Reno, Nevada.

FILED
DEC 31 1987
STATE ENGINEER'S OFFICE

51727

MAP

To accompany application to appropriate water for Power by Jose J. Gastanaga & Eugene T. Gastanaga from unnamed stream.

ROY H. HIBDON CIVIL ENGINEERING CONSULTANT 1479 So. Wells Ave. Reno Nevada Suite 15 Tel. (702) 323-4801	scale 1" = date Dec. 1987 drawn by P.T. job no. 87025	sheet number 1 of one

51727