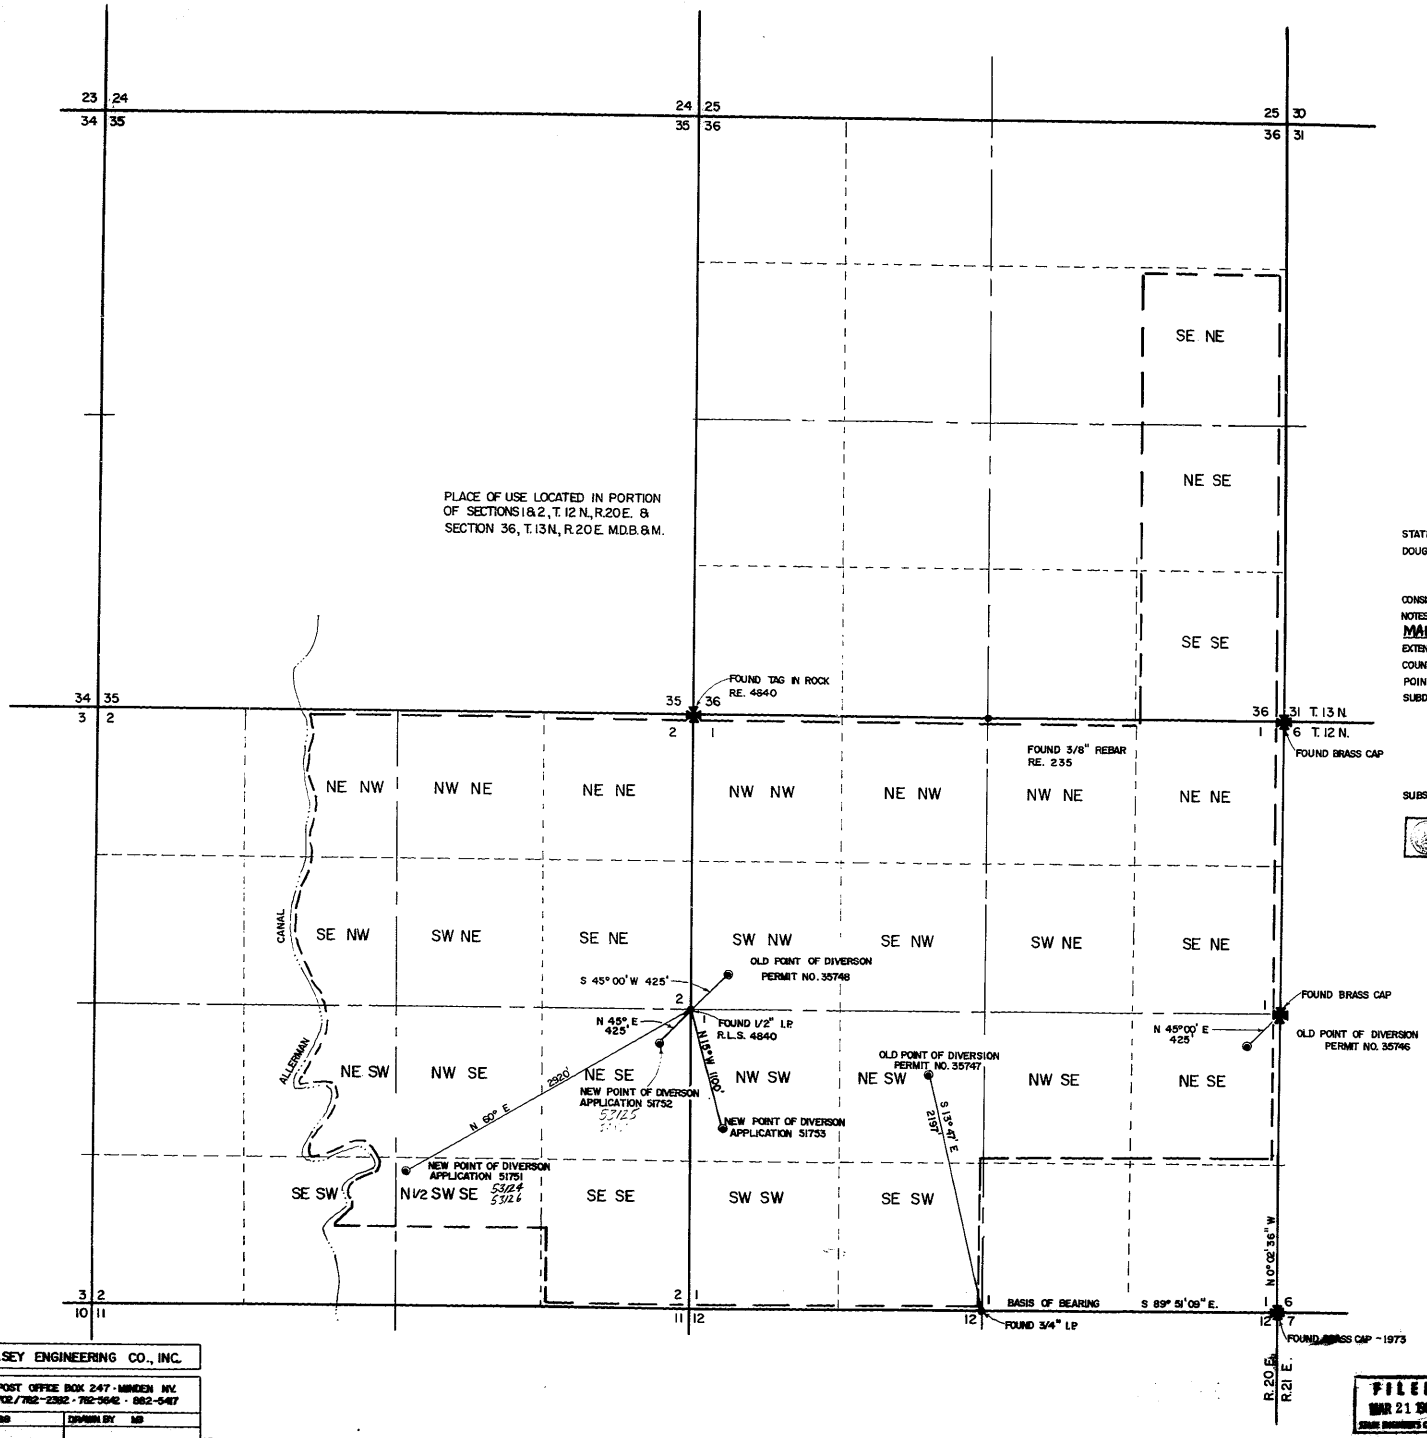

STATE OF NEVADA }
DOUGLAS COUNTY } ss

I B. J. VASEY, BEING FIRST DULY SWORN DEPOSE AND SAY THAT THIS MAP, CONSISTING OF ONE SHEET, HAS BEEN CORRECTLY DRAWN TO THE DESIGNATED SCALE FROM FIELD NOTES OF A SURVEY MADE UNDER MY SUPERVISION AND DIRECTION, ON THE 14th DAY OF MARCH-88, THAT IT TRULY AND CORRECTLY REPRESENTS THE PROPOSED LOCATION AND EXTENT OF THE WORKS USED TO DIVERT WATER FROM AN UNDERGROUND SOURCE IN DOUGLAS COUNTY BY K.D.T., INCORPORATED FOR QUASI-MUNICIPAL PURPOSES. THE PROPOSED POINTS OF DIVERSION AND THE BOUNDARY OF ALL LANDS SHOWING BY 40-ACRE SUBDIVISIONS THE AREAS TO BE SERVED, ARE FULLY AND CORRECTLY DESIGNATED HEREON.

B J Vasey
STATE WATER RIGHT SURVEYOR NO. 30[illegible]

SUBSCRIBED AND SWORN TO BEFORE ME THIS 14 DAY OF March 1988

GLORIA K. LASH
Notary Public Nevada
Douglas County
My Appointment Expires Jul. 7, 1988

Gloria K. Lash
NOTARY PUBLIC IN AND FOR DOUGLAS COUNTY

'88 MAR 21 P 3:47
STATE ENGINEER'S OFFICE

SCALE 1" = 600'
600 0 600 1200 1800

51751-3 53124, 53125, 53126

MAP
TO ACCOMPANY APPLICATIONS TO CHANGE THE POINTS OF DIVERSION OF WATER PREVIOUSLY APPROPRIATED UNDER PERMITS 35746, 35747 AND 35748
BY
K.D.T., INCORPORATED
FROM UNDERGROUND SOURCES
IN DOUGLAS COUNTY, NEVADA.

FILED
MAR 21 1988
STATE ENGINEER'S OFFICE

VASEY ENGINEERING CO., INC.
POST OFFICE BOX 247 · MINDEN NV.
702/782-2382 · 782-5642 · 882-5417
DATE 03-88 DRAWN BY MB
JOB NO.

61563 61562 61561 58839 58838 58837 54133 53126 53125 53124 51753 51752 51751