REFERENCES
FILED IN THE OFFICE OF THE COUNTY RECORDER, WASHOE COUNTY, NEVADA.

1. TRACT MAP NO. 878
2. TRACT MAP NO. 894
3. RECORD OF SURVEY NO. 569.
4. PARCEL MAP NO. 1776.

I, MICHAEL J. MILLER, BEING FIRST DULY SWORN, DEPOSE AND SAY THAT THIS MAP, CONSISTING OF ONE SHEET, HAS BEEN CORRECTLY DRAWN TO THE DESIGNATED SCALE FROM RECORD INFORMATION, UNDER MY SUPERVISION AND DIRECTION. THAT IT TRULY AND CORRECTLY REPRESENTS THE PROPOSED POINT OF DIVERSION OF WATER FROM UNDERGROUND SOURCES TO BE USED FOR THE AREA, SHOWN BY 40 ACRE SUBDIVISIONS, WHICH ARE FULLY & CORRECTLY DESIGNATED HEREON.

MICHAEL J. MILLER ~ STATE LAND SURVEYOR
SURVEYOR NO. 724

REGISTERED LAND SURVEYOR - STATE OF NEVADA
1-4-88
MICHAEL J. MILLER
No. 6535

SUBSCRIBED AND SWORN BEFORE ME THIS 4th DAY OF JANUARY 1988. NOTARY PUBLIC IN AND FOR WASHOE COUNTY, NEVADA.

BEATRICE K. JONES
Notary Public State of Nevada
Appointment Recorded in Washoe County
MY APPOINTMENT EXPIRES JULY 15, 1990

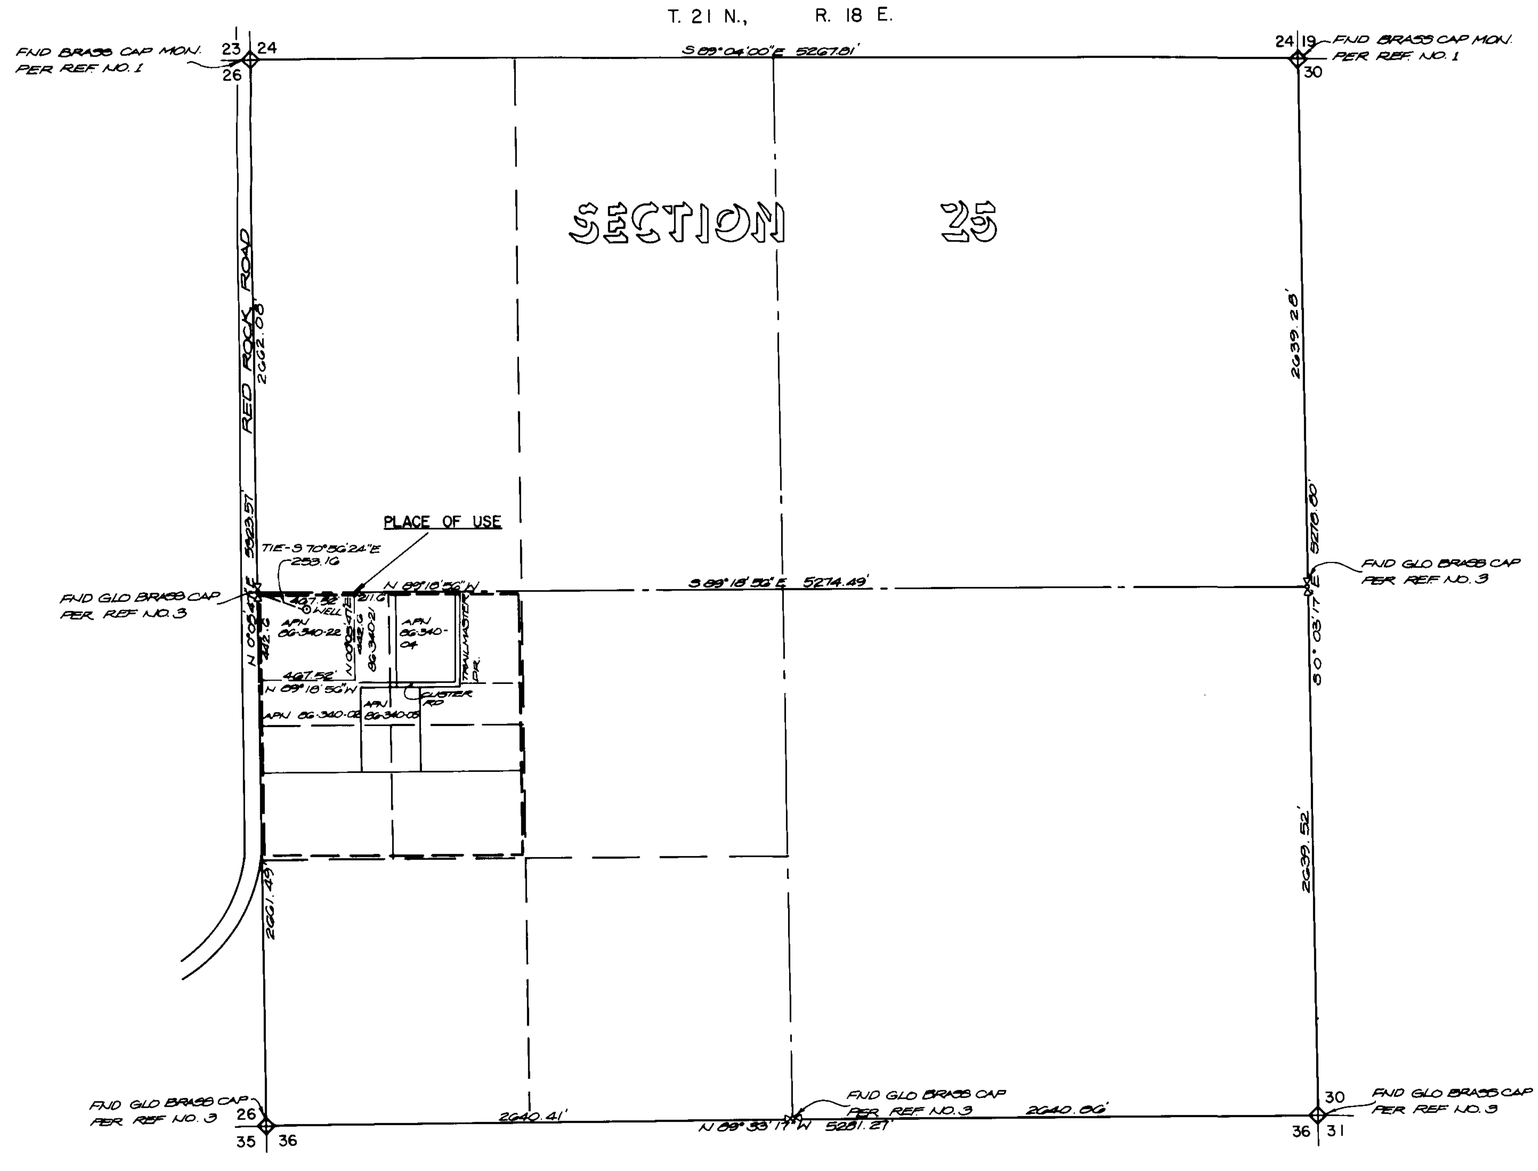

SCALE : 1" = 400'
0 200 400 600

BASIS OF BEARINGS
THE SOUTH LINE OF SECTION 25 AS SHOWN ON RECORD OF SURVEY NO. 569, OFFICIAL RECORDS, WASHOE COUNTY, NEVADA, TAKEN AS N 89°33'17"W.

51763

MAP
TO ACCOMPANY APPLICATION TO APPROPRIATE WATER FOR QUASI-MUNICIPAL PURPOSES BY
GRANITE HILLS BAPTIST CHURCH
FROM AN UNDERGROUND SOURCE

PYRAMID ENGINEERS & LAND SURVEYORS (702)329-2540

'88 JAN 12 P4:48
STATE ENGINEERS OFFICE

FILED
MAR 04 1988
STATE ENGINEER'S OFFICE

51763