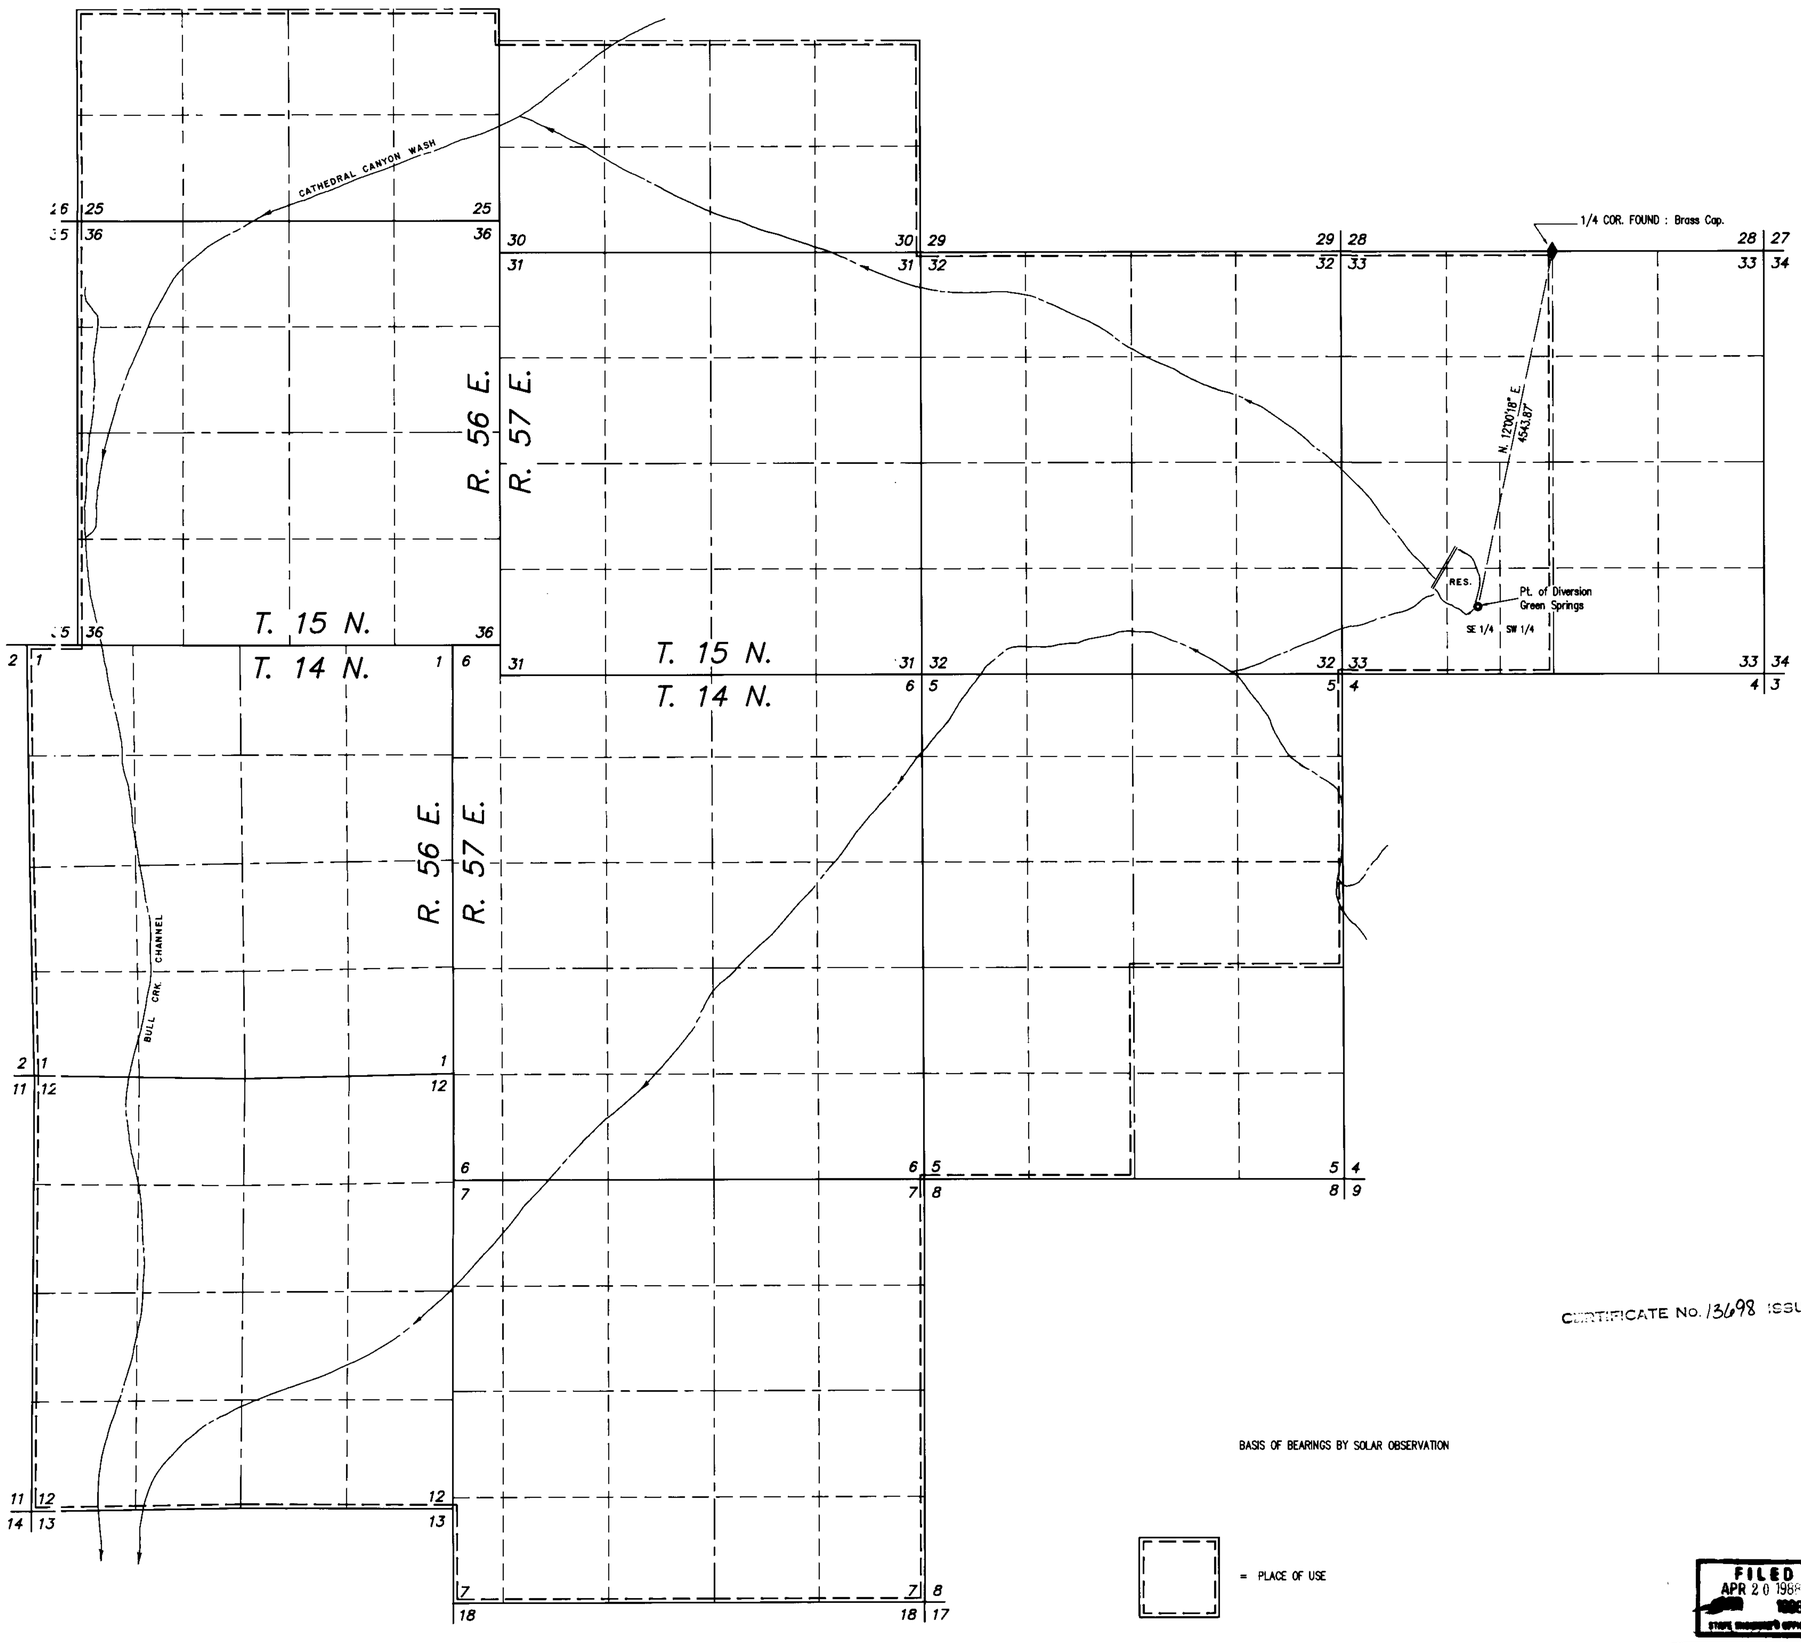

BASIS OF BEARINGS BY SOLAR OBSERVATION

= PLACE OF USE

STATE OF NEVADA
County of White Pine

I, Richard W. Forman, being first duly sworn, depose and say that this map, consisting of one sheet, has been correctly drawn to the designated scale from field notes of a survey made under my supervision and direction on the 31 st day of March, 1988; that it truly and correctly represents the proposed location and extent of the works used to divert water from Green Springs, in White Pine County, by Halstead-Forsgren Ranches, Inc. for Stockwatering purposes. That the proposed point of diversion, the approximate location and size of the diverting channel, all reservoirs or basins, the location and names of all other works which will cross or connect with the proposed works, are fully and correctly designated thereon.

Richard W. Forman

State Water Right Surveyor

Subscribed and sworn to before me this 12th day of April, 1988.

Richard A. Bustos

Notary Public in and for White Pine County, Nevada.

RICHARD A. BUSTOS
Notary Public State of Nevada
Appointment Expires Nov 1, 1991
No. 1 ... Nevada

CERTIFICATE No. 13698 ISSUED 8-6-93

0 1000 2000 3000 4000

SCALE : 1" = 1000'

51778

FILED
APR 20 1988
STATE ENGINEER'S OFFICE

SURVEYED & MAPPED
BY
BOUNDY & FORMAN, INC.
ELY, NEVADA
MARCH & APRIL, 1988

MAP TO ACCOMPANY
APPLICATION TO APPROPRIATE WATER

FOR STOCKWATERING
BY HALSTEAD-FORSGREN RANCHES, INC.
FROM GREEN SPRINGS

51778