SECTION 29 & 30, TOWNSHIP 28 SOUTH,
RANGE 63 EAST, MDBM
CLARK COUNTY, NEVADA

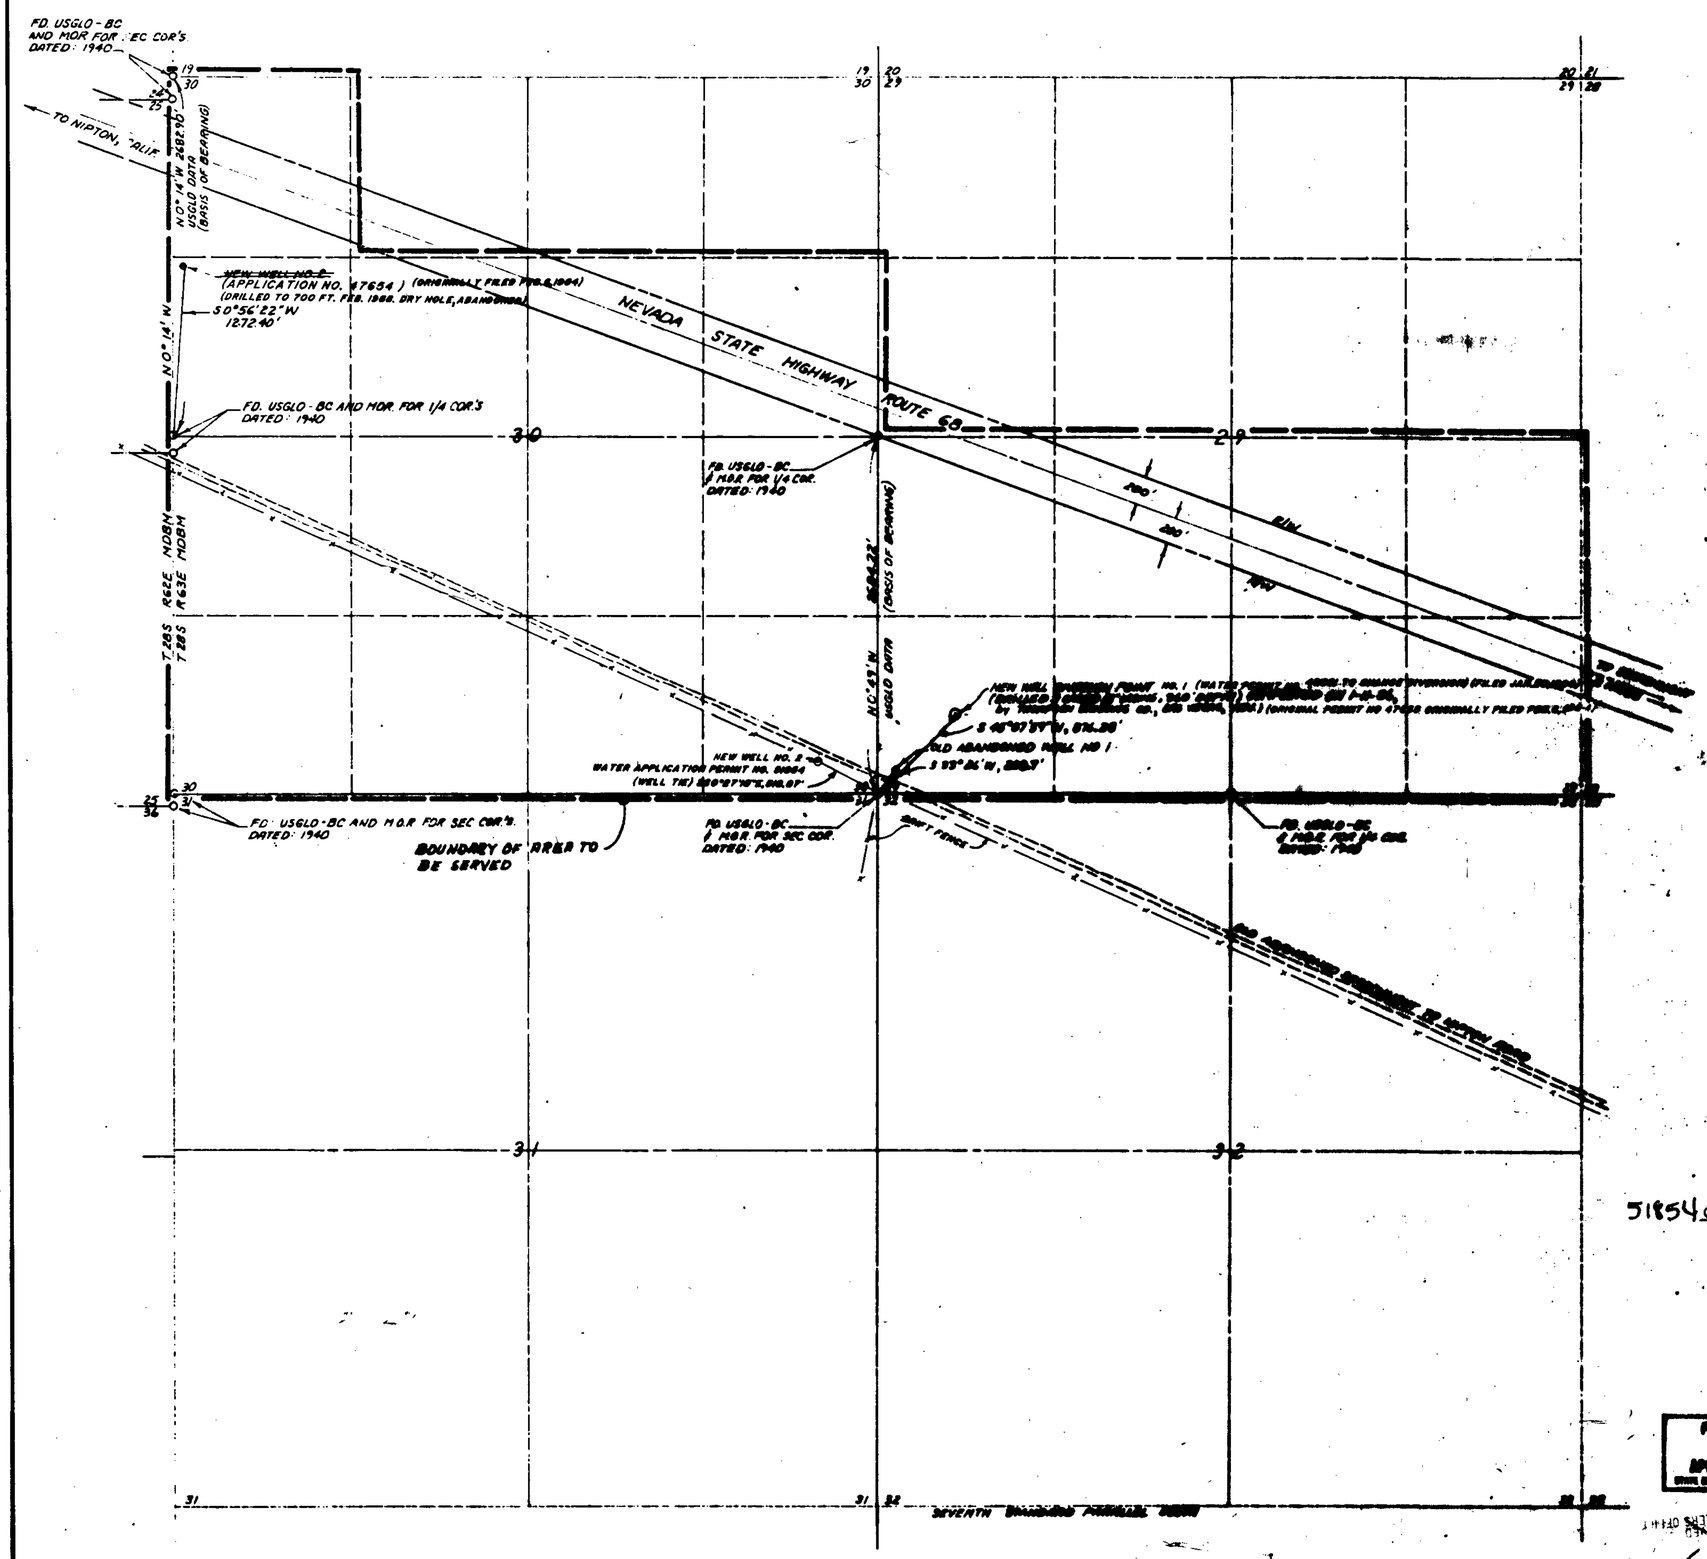

ENGINEERS CERTIFICATE

I, RUSSELL AVERY, BEING FIRST DULY SWORN, DEPOSE AND SAY THAT THIS MAP CONSISTING OF ONE SHEET, HAS BEEN CORRECTLY DRAWN TO THE DESIGNATED SCALE FROM FIELD NOTES OF A SURVEY MADE UNDER MY SUPERVISION AND MY DIRECTION BETWEEN [illegible] AND JANUARY 6, 1989 (3-31-88), THAT IT TRULY AND CORRECTLY REPRESENTS THE PROPOSED LOCATION AND EXTENT OF THE WORKS USED TO DIVERT WATER FROM AN UNDERGROUND SOURCE IN CLARK COUNTY BY [illegible] AND _____, FOR [illegible] THAT THE PROPOSED POINT OF DIVERSION, THE APPROXIMATE LOCATION AND SIZE OF THE DIVERTING CHANNEL, ALL RESERVOIRS OR BASINS, THE LOCATION AND NAMES OF OTHER WORKS, WHICH WILL CROSS OR CONNECT WITH THE PROPOSED WORKS AND THE BOUNDARY OF LANDS, SHOWING BY 40 ACRE SUBDIVISIONS OR FRACTIONS THERE OF, THE AREA PROPOSED TO BE SERVICED ARE FULLY AND CORRECTLY DESIGNATED THEREON

Russell Avery 1-6-84 (3-31-88 REVISED)

RUSSELL AVERY — WATER RIGHTS SURVEYOR — NO 339
REGISTERED LAND SURVEYOR — NO 2002
REGISTERED CIVIL ENGINEER — NO 2002

3-31-88

STATE OF NEVADA
COUNTY OF CLARK

SUBSCRIBED AND SWORN TO ME THIS 6TH DAY OF January, 19 84

Wilma R. Sellers
NOTARY PUBLIC
IN AND FOR, CLARK COUNTY, NEVADA
11-4-84
MY COMMISSION EXPIRES

LEGAL DESCRIPTION

S² SEC 29, S² SEC 30, S² N² SEC 30, AND [illegible] SEC 30, T 28 S, R 63 E, [illegible] CLARK COUNTY, NEVADA

STATE OF NEVADA
COUNTY OF CLARK
SUBSCRIBED AND SWORN TO ME THIS 31ST DAY OF MARCH 1989

IN AND FOR CLARK COUNTY, NEVADA
OCT 29 1991

51854 CERTIFICATE No. 16116 ISSUED 08/21/02

FILED
APR 25 1988
STATE ENGINEER'S OFFICE

(CHANGE POINT OF DIVERSION) [illegible]
(CHANGE POINT OF [illegible])

MAP TO ACCOMPANY [illegible]

AREA TO BE SERVED: [illegible] AC±