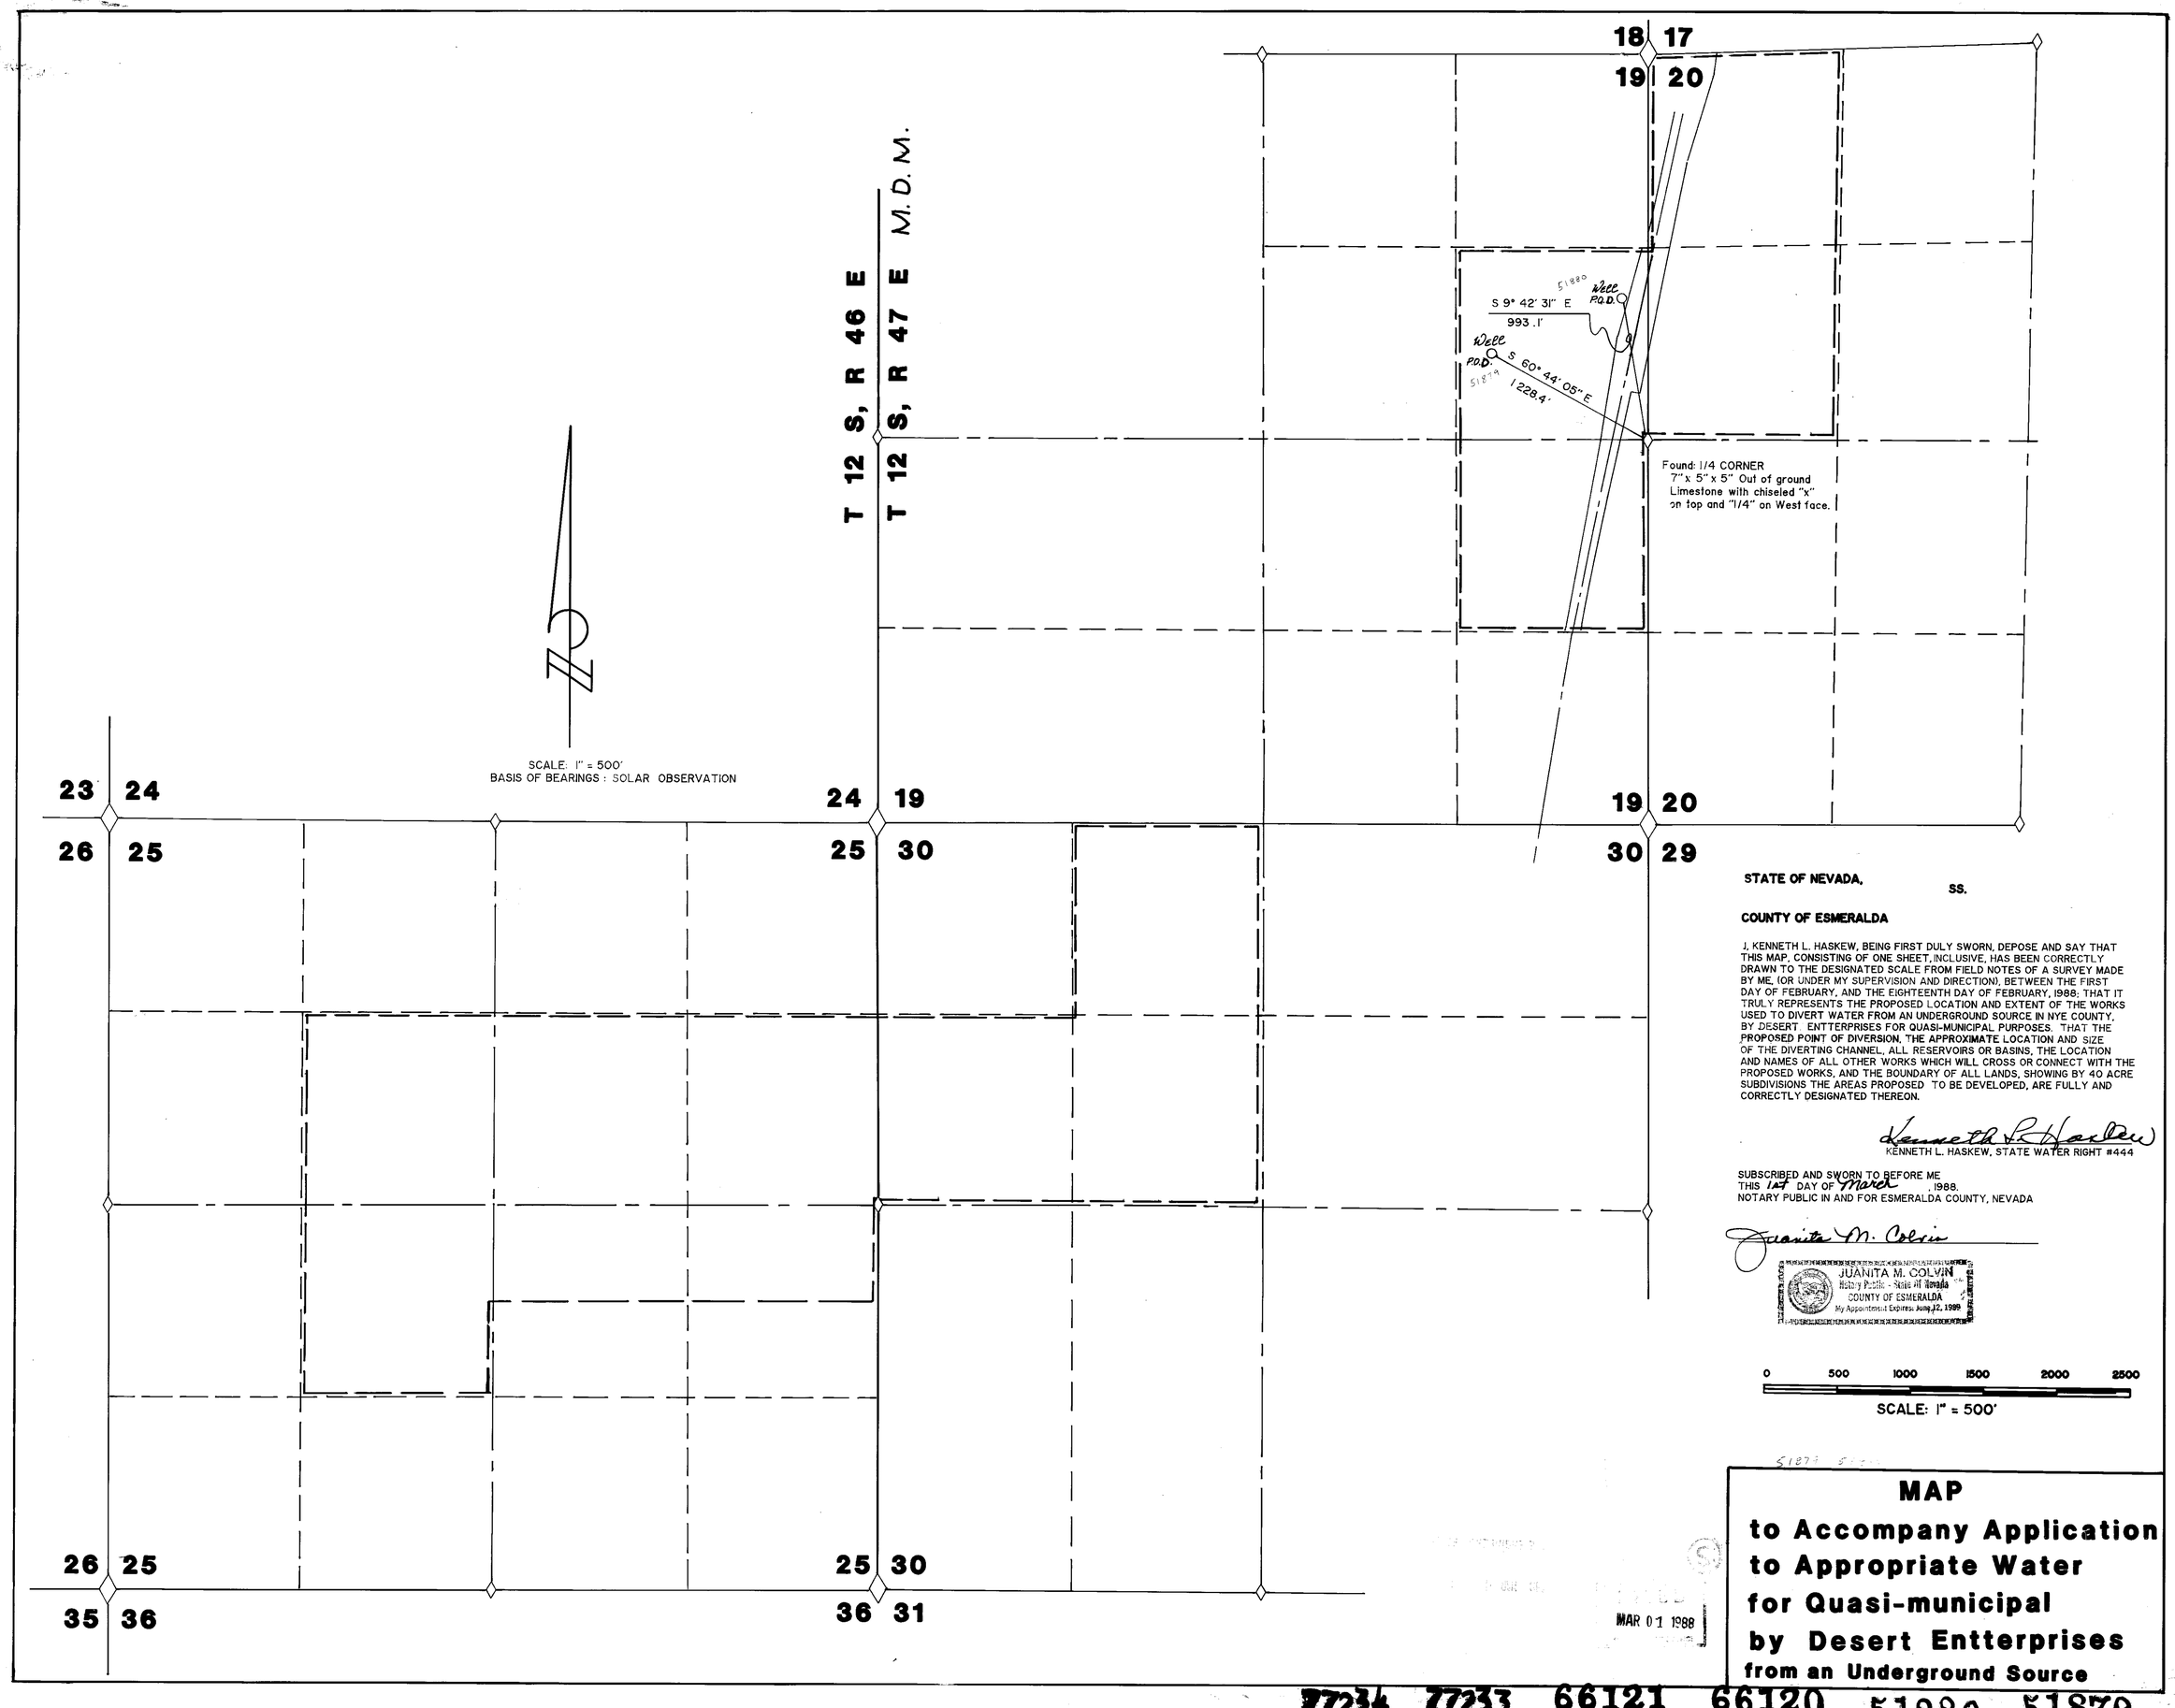

STATE OF NEVADA, **SS.**

COUNTY OF ESMERALDA

J. KENNETH L. HASKEW, BEING FIRST DULY SWORN, DEPOSE AND SAY THAT THIS MAP, CONSISTING OF ONE SHEET, INCLUSIVE, HAS BEEN CORRECTLY DRAWN TO THE DESIGNATED SCALE FROM FIELD NOTES OF A SURVEY MADE BY ME, (OR UNDER MY SUPERVISION AND DIRECTION), BETWEEN THE FIRST DAY OF FEBRUARY, AND THE EIGHTEENTH DAY OF FEBRUARY, 1988; THAT IT TRULY REPRESENTS THE PROPOSED LOCATION AND EXTENT OF THE WORKS USED TO DIVERT WATER FROM AN UNDERGROUND SOURCE IN NYE COUNTY, BY DESERT ENTTERPRISES FOR QUASI-MUNICIPAL PURPOSES. THAT THE PROPOSED POINT OF DIVERSION, THE APPROXIMATE LOCATION AND SIZE OF THE DIVERTING CHANNEL, ALL RESERVOIRS OR BASINS, THE LOCATION AND NAMES OF ALL OTHER WORKS WHICH WILL CROSS OR CONNECT WITH THE PROPOSED WORKS, AND THE BOUNDARY OF ALL LANDS, SHOWING BY 40 ACRE SUBDIVISIONS THE AREAS PROPOSED TO BE DEVELOPED, ARE FULLY AND CORRECTLY DESIGNATED THEREON.

Kenneth L. Haskew
KENNETH L. HASKEW, STATE WATER RIGHT #444

SUBSCRIBED AND SWORN TO BEFORE ME
THIS 1st DAY OF March, 1988.
NOTARY PUBLIC IN AND FOR ESMERALDA COUNTY, NEVADA

Juanita M. Colvin

JUANITA M. COLVIN
Notary Public - State of Nevada
COUNTY OF ESMERALDA
My Appointment Expires: June 12, 1989

51879 51880

MAP
to Accompany Application to Appropriate Water for Quasi-municipal by Desert Entterprises from an Underground Source

77234 77233 66121 66120 51880 51879