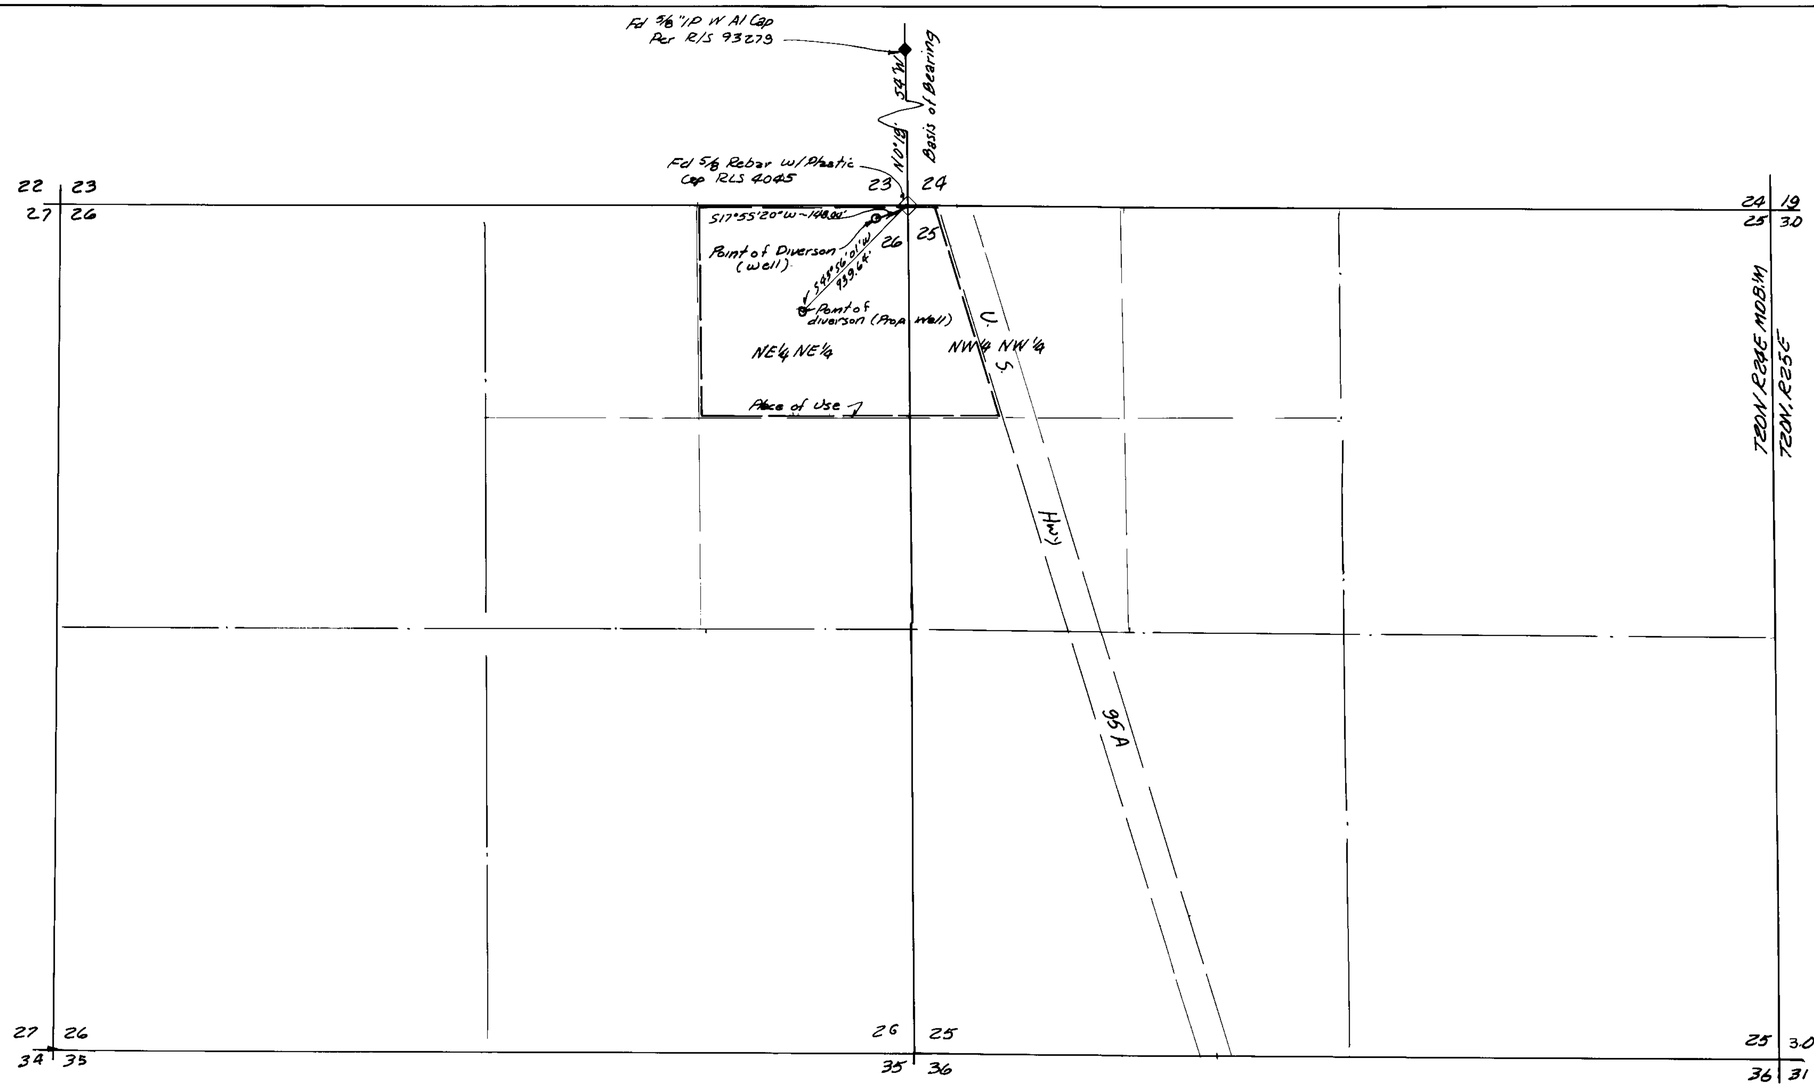

Basis of Bearing:
The east Line of Sec 23, T20N, R24N MDB&M as shown on RDS. No. 93279 Lyon County Records Bears N0°19'54"W

State of Nevada
County of Lyon S.S.

I, George H. Denson, being first duly sworn, depose and say that this map consisting of one sheet has been correctly drawn to the designated scale from field notes of a survey made under my direction on March 18, 1988 and that it truly and correctly represents location and extent of proposed works to divert water from underground sources for Quasi-Municipal Purposes by V.T. McCold in Lyon County Nevada.

George H. Denson

George H. Denson, State Water Right Surveyor No. 455

Subscribed and sworn before me this 23rd day of March 1988

Mary Ann Seirine
Notary Public

0 250 500 750 1000 1500 2000
Scale 1" = 500'

FILED
MAR 23 1988
STATE ENGINEER'S OFFICE

MAP
To Accompany Application № 51924
to Appropriate Water for
Quasi-Municipal Purposes
By. V.T. McCold
from: An Underground Source
in Lyon County, Nevada.

03162 51924