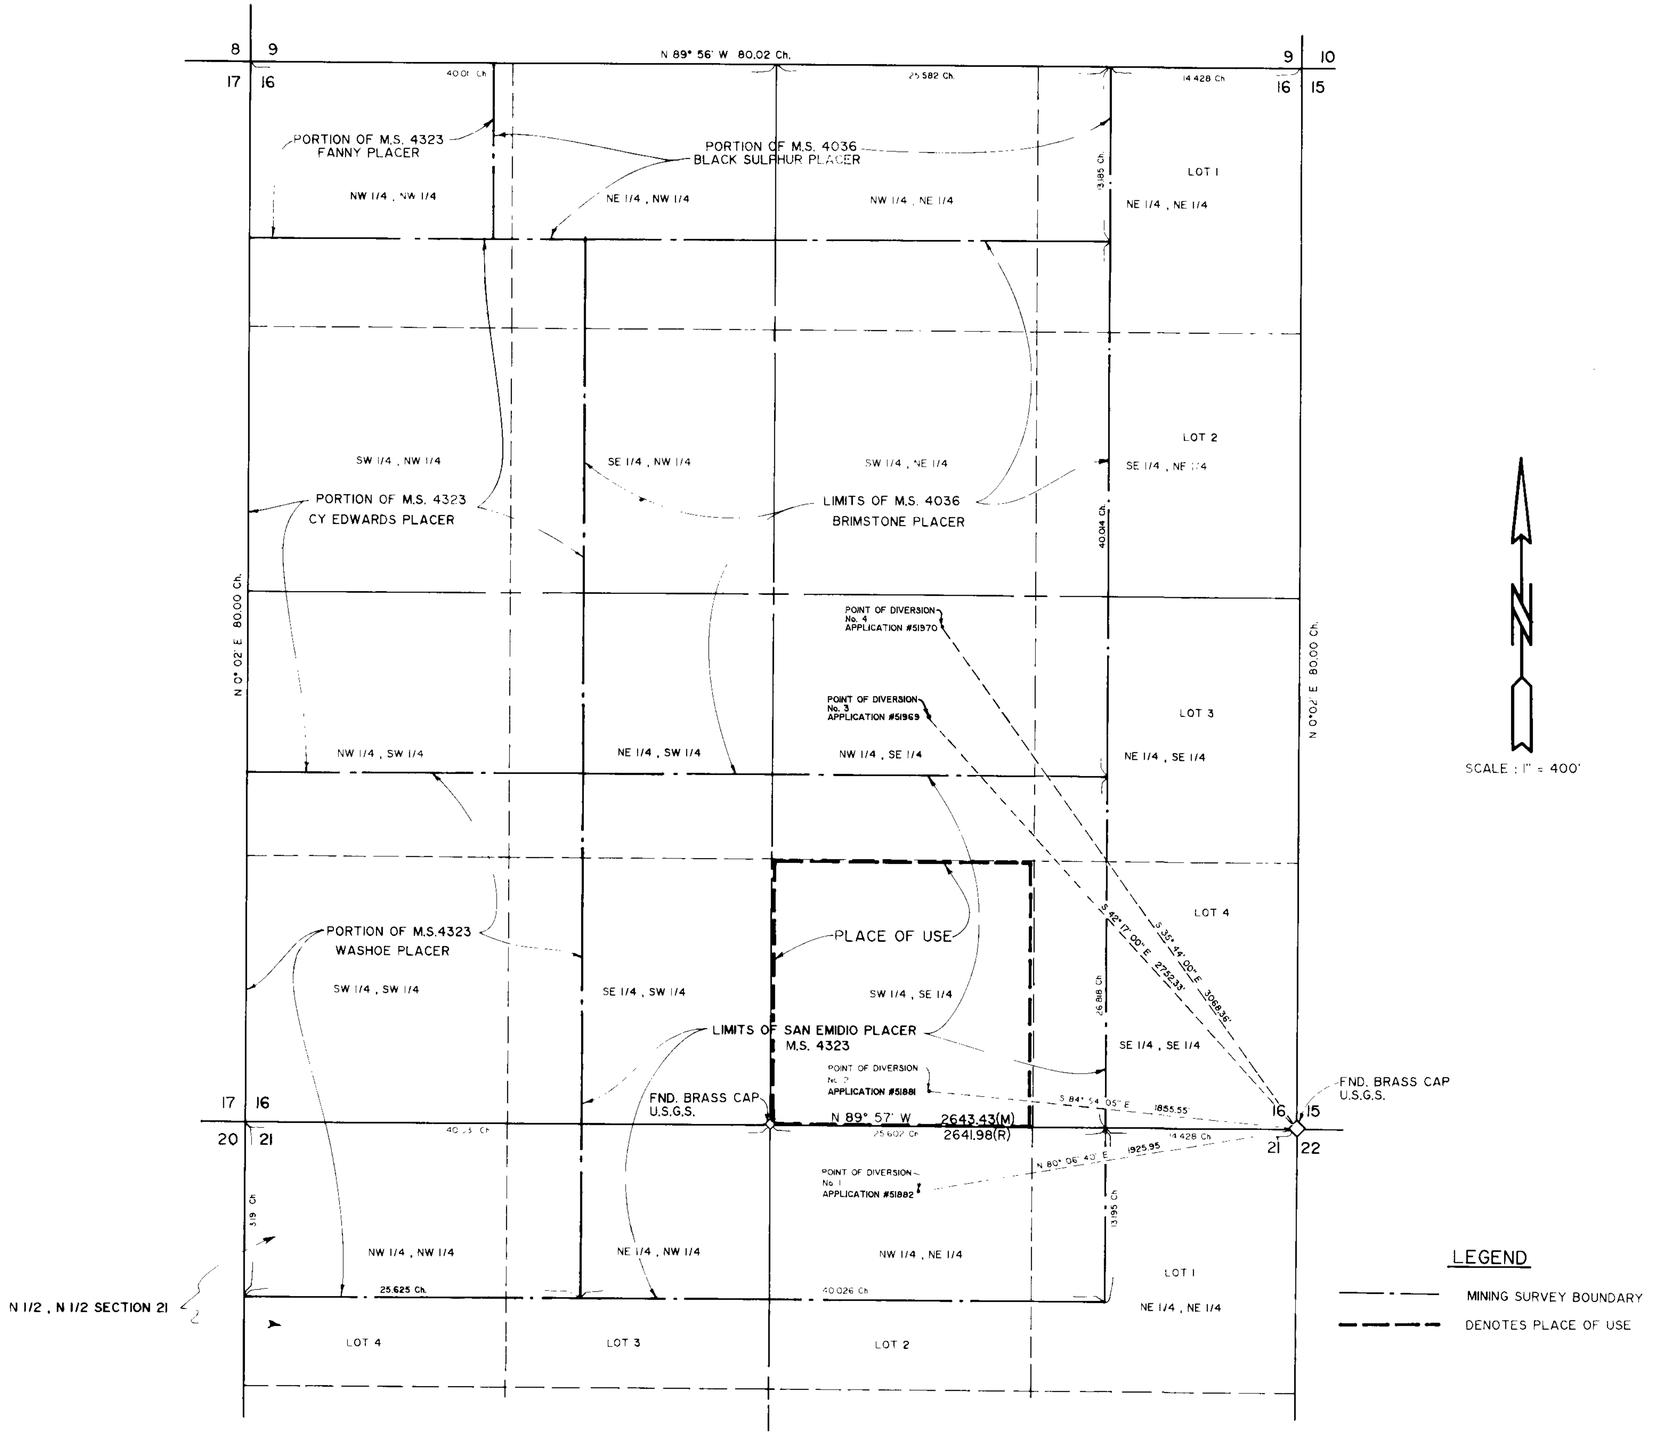

SCALE : 1" = 400'

STATE OF NEVADA }
COUNTY OF WASHOE } SS

, HARVEY M. BROTZMAN, BEING FIRST DULY SWORN, DEPOSE AND SAY THAT THIS MAP, CONSISTING OF ONE SHEET, HAS BEEN CORRECTLY DRAWN TO THE DESIGNATED SCALE FROM FIELD NOTES OF A SURVEY MADE UNDER MY SUPERVISION AND DIRECTION, ON DEC. 18, 1987; THAT IT TRULY AND CORRECTLY REPRESENTS THE PROPOSED LOCATION AND EXTENT OF THE WORKS USED TO DIVERT WATER FROM AN UNDERGROUND SOURCE IN WASHOE COUNTY BY MYE STEWART FOR COMMERCIAL AND INDUSTRIAL PURPOSES. THAT THE PROPOSED POINT OF DIVERSION, THE LOCATION AND NAMES OF ALL THE WORKS WHICH WILL CROSS OR CONNECT WITH THE PROPOSED WORKS AND THE BOUNDARY OF ALL LANDS, SHOWN BY 40 ACRE SUBDIVISIONS, PROPOSED TO BE SERVED ARE SHOWN HEREON.

Harvey M. Brotzman
HARVEY M. BROTZMAN
STATE WATER RIGHT SURVEYOR No. 769

SUBSCRIBED AND SWORN TO BEFORE ME THIS 14 DAY OF April 1988
Shannon Reckenmacher
NOTARY PUBLIC IN AND FOR WASHOE COUNTY, NEVADA

BASIS OF BEARINGS :
BLM TOWNSHIP PLAT DATED AUG. 23, 1982
FOR T 29 N, R 23 E M.D.M.

LEGEND
MINING SURVEY BOUNDARY
DENOTES PLACE OF USE

400 0 400 800 1200
SCALE : 1" = 400'

T. 29 N. , R. 23 E.
M. D. M.

WASHOE COUNTY , NEVADA

FILED
APR 21 1988

MAP TO ACCOMPANY
APPLICATION TO APPROPRIATE WATER
APPLICATION No. 51969 & 51970
FOR GEOTHERMAL POWER GENERATION
BY
MICHAEL B. STEWART
FROM AN UNDERGROUND SOURCE

HARVEY M. BROTZMAN, P.E.
1 EAST 1st ST. STE. 1409
RENO, NEVADA (702) 329 - 2941

51970 51969