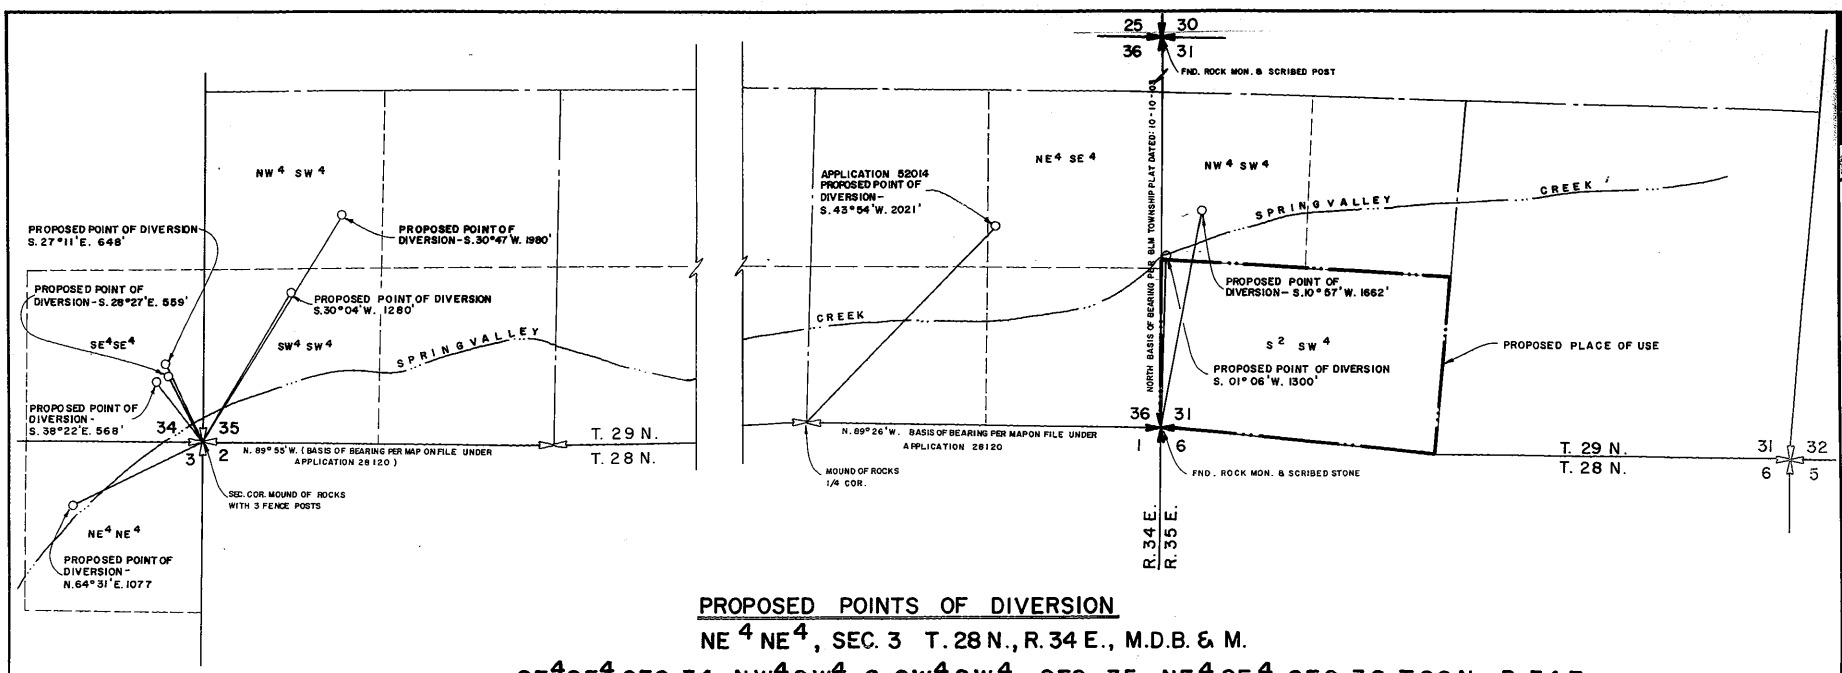

PROPOSED POINTS OF DIVERSION

NE 4 NE 4, SEC. 3 T. 28 N., R. 34 E., M.D.B. & M.

SE4SE4, SEC. 34, NW4SW4 & SW4SW4, SEC. 35, NE4SE4, SEC. 36, T. 29 N., R. 34 E.

& NW4SW4, SEC. 31, T. 29 N., R. 35 E., M.D.B. & M.

PROPOSED PLACE OF USE

S2SW4, SEC. 31, T. 29 N., R. 35 E., M.D.B. & M.

State of Nevada
Carson City S. S.

I, Darryl M. Harris, being first duly sworn, depose and say that this map, consisting of one sheet, has been correctly drawn to the designated scale from record information on file at the Division of Water Resources & field notes of a survey made under my supervision on the 16th day of June, 1988. That it truly and correctly represents the proposed location & extent of the works used to divert water from underground sources & Springvalley Creek in Pershing County, Nevada by Emma Wagner for mining, milling & domestic purposes. That the proposed points of diversion & the boundary of all lands showing by 40-acre subdivisions the area where the water is to be used, are fully & correctly designated hereon.

Darryl M. Harris
State Water Right Surveyor No. 782

Subscribed & sworn to before me this 5th day of July, 1988.

Notary Public in & for Carson City, Nevada.

Jeanine D. Schmidt

JEANINE D. SCHMIDT
NOTARY PUBLIC - NEVADA
CARSON CITY
My Appt. Expires July 11, 1989

FILED
JUL 6 1988
STATE ENGINEER'S OFFICE

0 500 1000 1500
FEET
SCALE: 1" = 500'

NORTH

RESOURCE CONCEPTS INC.
340 North Minnesota Street, Carson City, Nevada 89701 (702) 883-1600
ENGINEERING · ECONOMICS · RESOURCE PLANNING

JOB NO. 88-058-01
DATE 6-30-88
REVISED
DRAWN BY MLD
Sheet 1 of 1

STATE ENGINEER'S OFFICE

MAP
TO ACCOMPANY APPLICATIONS TO APPROPRIATE WATER FOR MINING, MILLING & DOMESTIC PURPOSES
BY
Emma Wagner
FROM
UNDERGROUND SOURCES & SPRING VALLEY CREEK
IN PERSHING COUNTY, NEVADA

54345 54344 54343 54342 52291 52290 52014