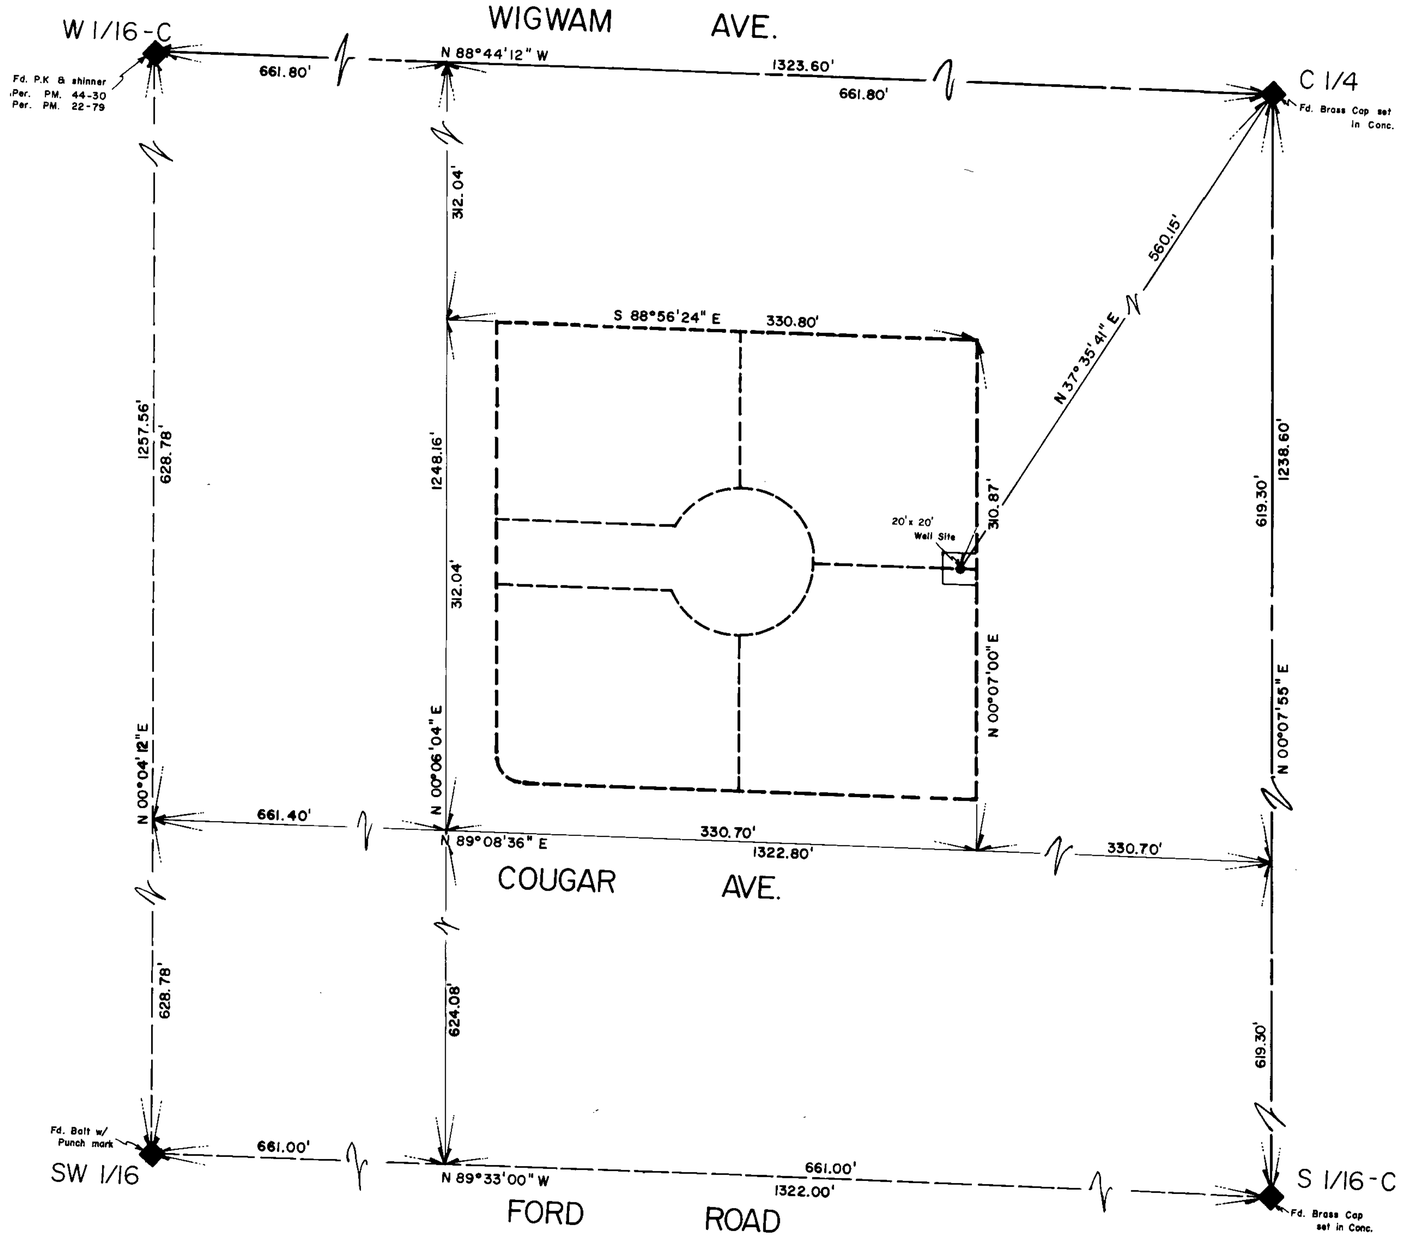

AFFIDAVIT

I, Armand A. Ducharme, being duly sworn, depose and state that this map has been correctly drawn to the designated scale and is the result of an actual survey made by me, and that it correctly represents the location of an existing well for the purpose of furnishing domestic water to the parcel shown hereon. The present owner of this parcel shown hereon is Jerry Milice & Diane Milice.

The field survey was completed on January 19, 1988.

Armand A. Ducharme
State Water Rights Surveyor
Nevada Certificate No. 810

Subscribed and sworn to me this 19th day of April, 1988.

Betty J. Fogger Notary Public
in and for Clark County, Nevada.

NOTARY PUBLIC
STATE OF NEVADA
County of Clark
Betty J. Fogger
My Appt. Expires Dec. 22, 1988

BASIS OF BEARINGS

N 88°44' 12"W, being the Center-Line of Wigwam Ave. per File 48, Page 99 of Parcel Maps, Clark County, Nevada.

LEGAL DESCRIPTION

SW1/4 NE 1/4 NE 1/4 SW1/4 of Section 16, Township 22 South, Range 61 East, M.D.B. & M., Clark County, Nevada.

VICINITY MAP

No Scale

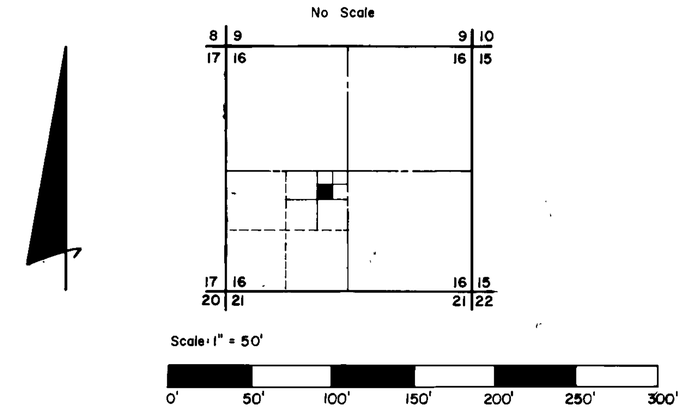

52029

STATE ENGINEER'S OFFICE
MAY 17 1988
FILED

RECEIVED
APR 21 1988
STATE ENGINEER'S OFFICE

MAP
TO ACCOMPANY APPLICATION
FOR A QUASI-MUNICIPAL WELL
FOR: JERRY MILICE & DIANE MILICE
FROM AN UNDERGROUND SOURCE
LAS VEGAS ARTESIAN BASIN,
CLARK COUNTY, NEVADA.

52029