STATE OF NEVADA
COUNTY OF ELKO S.S.

I, DUANE V. MERRILL [illegible] DEPOSE AND SAY THAT THIS MAP, [illegible] CORRECTLY DRAWN TO THE [illegible] OF A SURVEY [illegible] BETWEEN THE 11TH DAY OF [illegible] 1988; THAT IT [illegible] LOCATION AND EXTENT OF THE [illegible] FROM UNDERGROUND IN [illegible] MINES INC. FOR MINING, MILLING, [illegible] THAT THE PROPOSED POINT OF [illegible] LOCATION AND SIZE OF THE [illegible] RESERVOIRS OR BASINS, THE [illegible] WORKS WHICH WILL CROSS OR [illegible] WORKS, AND THE BOUNDARY OF ALL LANDS, [illegible] SUBDIVISION, ARE FULLY AND CORRECTLY DESIGNATED THEREON.

Duane V. Merrill
STATE WATER RIGHTS SURVEYOR NO. 794

SUBSCRIBED AND SWORN TO BEFORE ME THIS 20th DAY OF April 1988.

Linda L. Reynolds
NOTARY PUBLIC IN AND FOR ELKO COUNTY, NEVADA

LINDA L. REYNOLDS
Notary Public - State of Nevada
Elko County, Nevada
My appointment expires May 5, 1989

BASIS OF BEARING: TRUE NORTH USING A MAGNETIC DECLINATION OF 17°30' EAST.

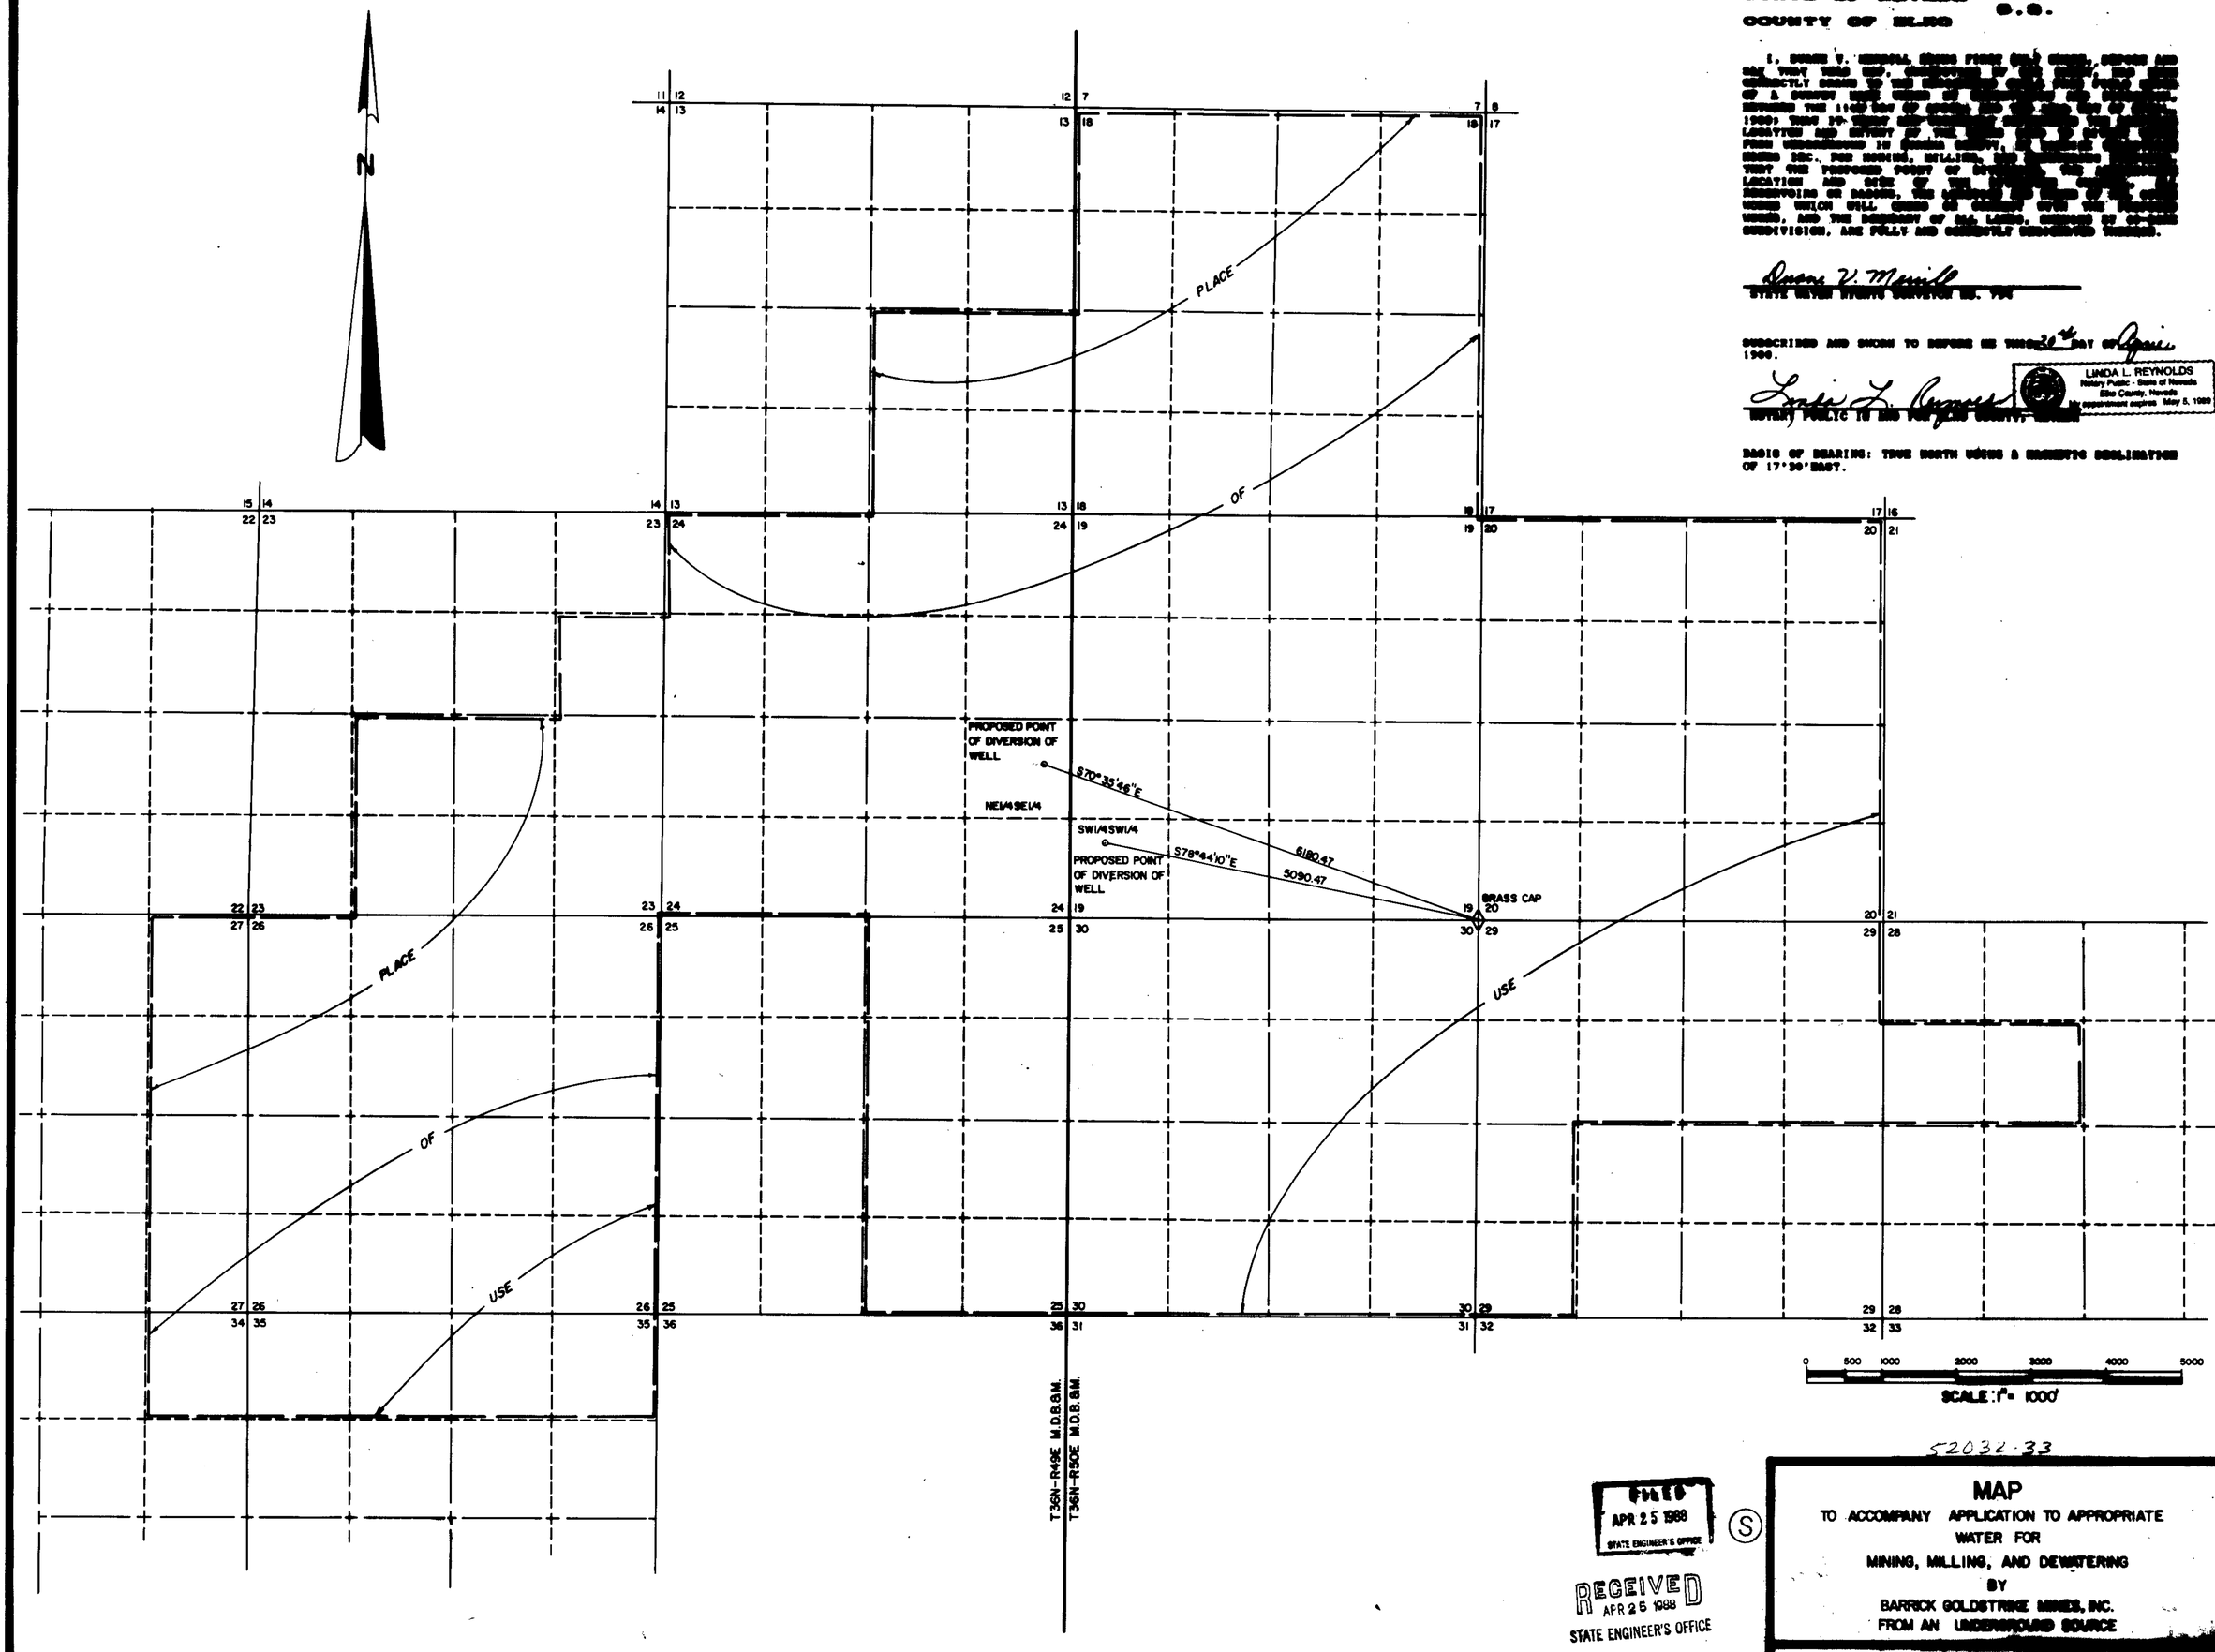

52032-33

FILED
APR 25 1988
STATE ENGINEER'S OFFICE

RECEIVED
APR 25 1988
STATE ENGINEER'S OFFICE

(S)

MAP

TO ACCOMPANY APPLICATION TO APPROPRIATE WATER FOR MINING, MILLING, AND DEWATERING BY BARRICK GOLDSTRIKE MINES, INC. FROM AN UNDERGROUND SOURCE

55524-T 54919-T 54918-T [illegible]