64950T 64951T 66030T 66034T 67287T 67292T 68606T 68611T 68612T 71975T 74280T 75678T 82001T

64946T
64945T
64944T
63433T
63432T
63428T
THRU
63423T
62226T
THRU
62231T
62225T
62224T
61143
61142
61137 thru 140
61134
61133
61038T
61037T
61036T
61035T
61032T
61030T
61029T
61028T
61027T
61026T
60259T
60058T
59387T
59386T
59349T 59203T
59348T 59202T
58015T
58014T
57725T
57724T
54552
54551
54550
54549

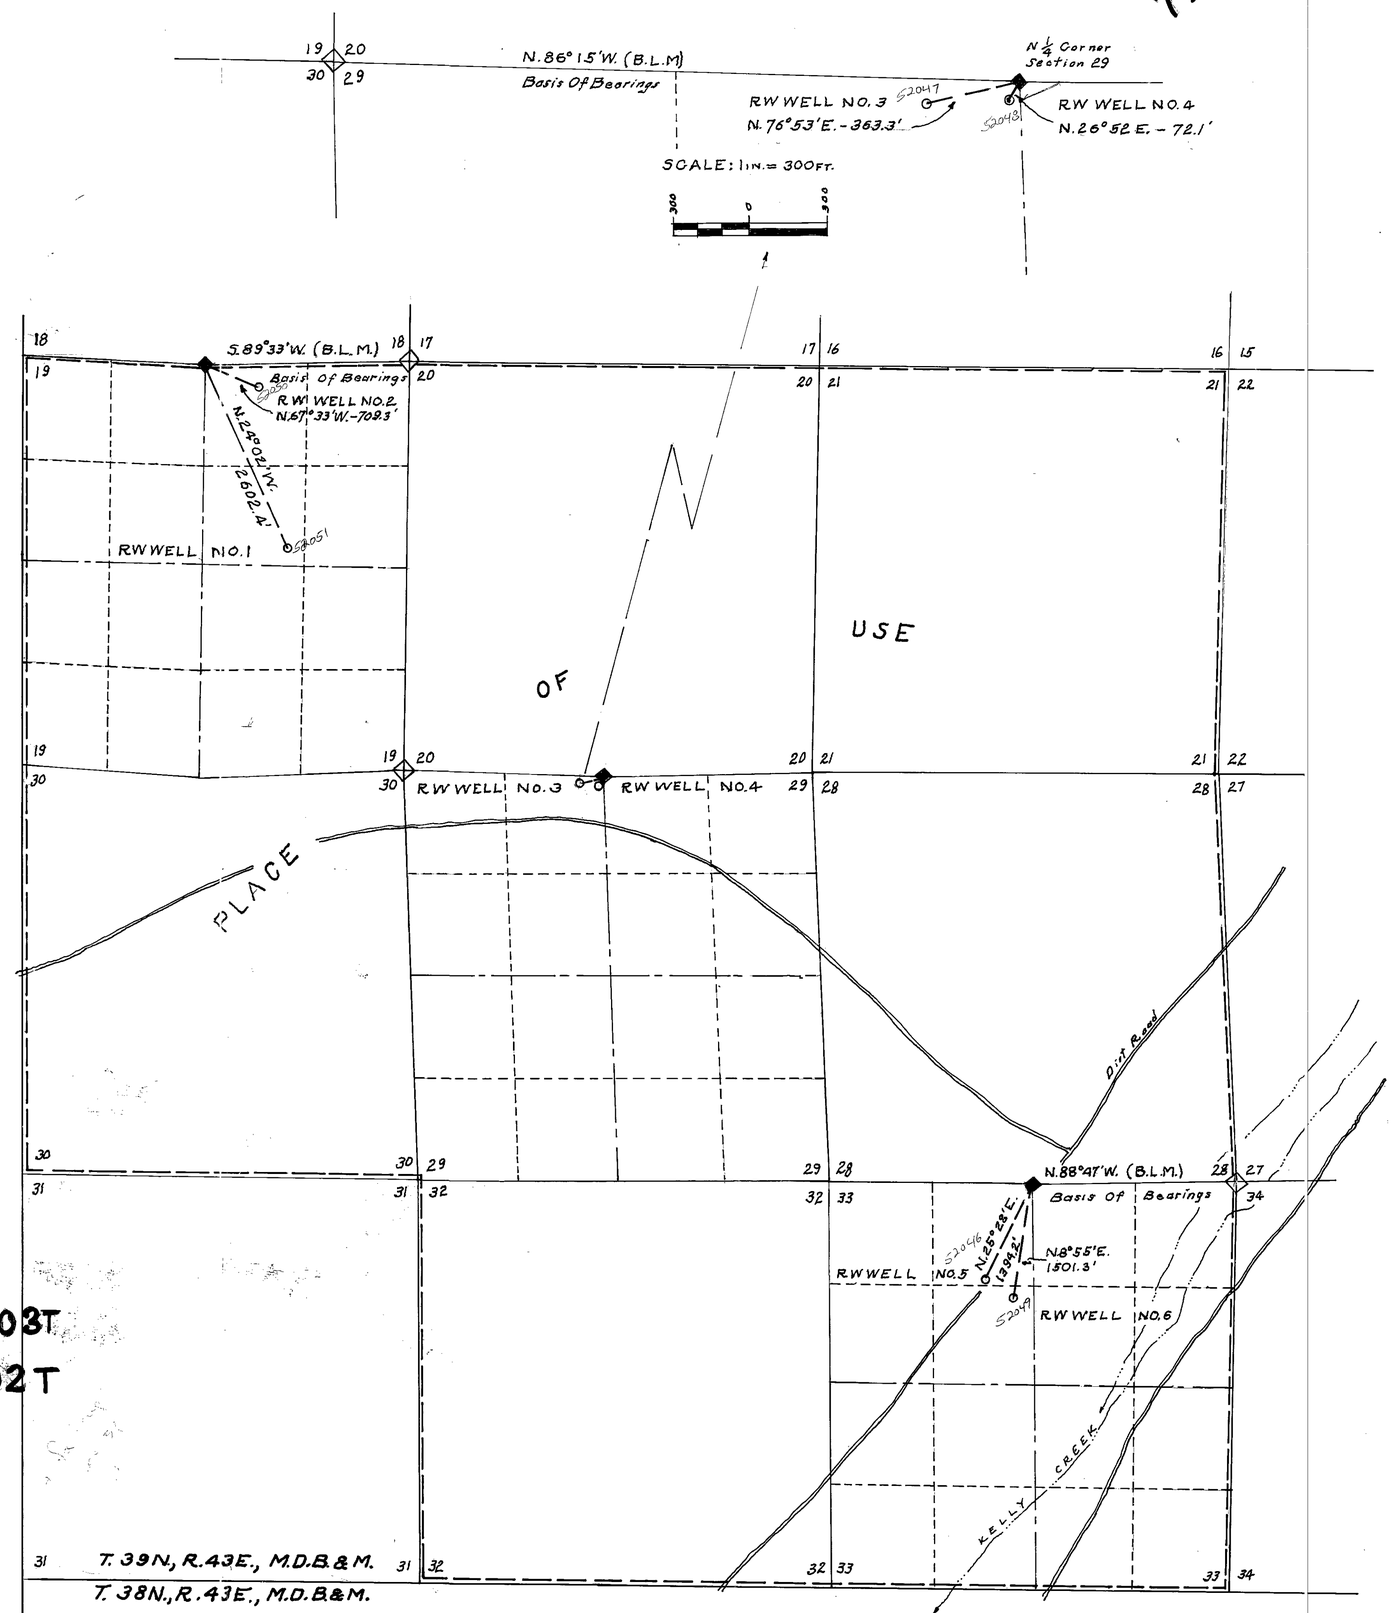

NOTE:
All corners indicated as found and used for backsights and tie points are standard BLM brass caps.

STATE OF NEVADA
County of Carson City } ss.

I, William H. Hisle, being first duly sworn, depose and say that this map, consisting of one sheet, has been correctly drawn to the designated scale from field notes of a survey made under my supervision and direction, on the 12th. day of May, 1988; that it truly and correctly represents the proposed locations and extent of the works used to divert water from Underground Sources, in Humbolt County, by Santa Fe Pacific Mining, Inc. for mining, milling and domestic purposes. That the proposed point of diversions, the location of mine, mill and tailing ponds, the approximate size and capacity of diverting channels and pipe lines, and the location and names of all other works or streams which are crossed by or connected with said works, are fully and correctly designated hereon.

William H. Hisle
State Water Right Surveyor No. 213

Subscribed and sworn to before me this 16TH day of May, 1988

Rosalind M. Chowning
Notary Public in and for Carson City County, Nevada

ROSALINDA M. CHOWNING
Notary Public - State of Nevada
Appointment Recorded in Carson City
No: 88-1-1-1 - Expires Oct. 1, 1988

1000 0 1000 2000 3000
SCALE: 1 IN. = 1000 FT.

57725-T
57724T

52046 - 52051

FILED
MAY 17 1988
STATE ENGINEER'S OFFICE

MAP TO ACCOMPANY APPLICATION TO APPROPRIATE WATER FOR MINING, MILLING AND DOMESTIC PURPOSES BY SANTA FE PACIFIC MINING, INC. FROM UNDERGROUND SOURCES

WILLIAM H. HISLE CARSON CITY, NEVADA	DATE 5-13-88	DRN BY

54548 54547 54546 54545 54544 54543 54542 54541 52051 52050 52049 52048 52047 52046