STATE OF NEVADA
COUNTY OF ELKO S.S.

I, ROBERT E. MORLEY BEING FIRST DULY SWORN, DEPOSE AND SAY THAT THIS MAP, CONSISTING OF ONE SHEET, HAS BEEN CORRECTLY DRAWN TO THE DESIGNATED SCALE FROM FIELD NOTES OF A SURVEY MADE UNDER MY SUPERVISION AND DIRECTION, BETWEEN THE 5th DAY OF MAY, AND THE 6th DAY OF MAY, 1988; THAT IT TRULY AND CORRECTLY REPRESENTS THE PROPOSED LOCATION AND EXTENT OF THE WORKS USED TO DIVERT WATER FROM UNDERGROUND IN EUREKA COUNTY, BY BARRICK GOLDSTRIKE MINES INC., FOR MINING, MILLING, AND DEWATERING PURPOSES. THAT THE PROPOSED POINT OF DIVERSION, THE APPROXIMATE LOCATION AND SIZE OF THE DIVERTING CHANNEL, ALL RESERVOIRS OR BASINS, THE LOCATION AND NAMES OF ALL OTHER WORKS WHICH WILL CROSS OR CONNECT WITH THE PROPOSED WORKS, AND THE BOUNDARY OF ALL LANDS, SHOWING BY 40-ACRE SUBDIVISION, ARE FULLY AND CORRECTLY DESIGNATED THEREON.

Robert E. Morley
STATE WATER RIGHTS SURVEYOR NO. 668

SUBSCRIBED AND SWORN TO BEFORE ME THIS 12th DAY OF May 1988.

Linda L. Reynolds
NOTARY PUBLIC IN AND FOR ELKO COUNTY, NEVADA

LINDA L. REYNOLDS
Notary Public - State of Nevada
Elko County Nevada
Appointment expires May 5, 1989

BASIS OF BEARING: TRUE NORTH USING A MAGNETIC DECLINATION OF 17°30'EAST.

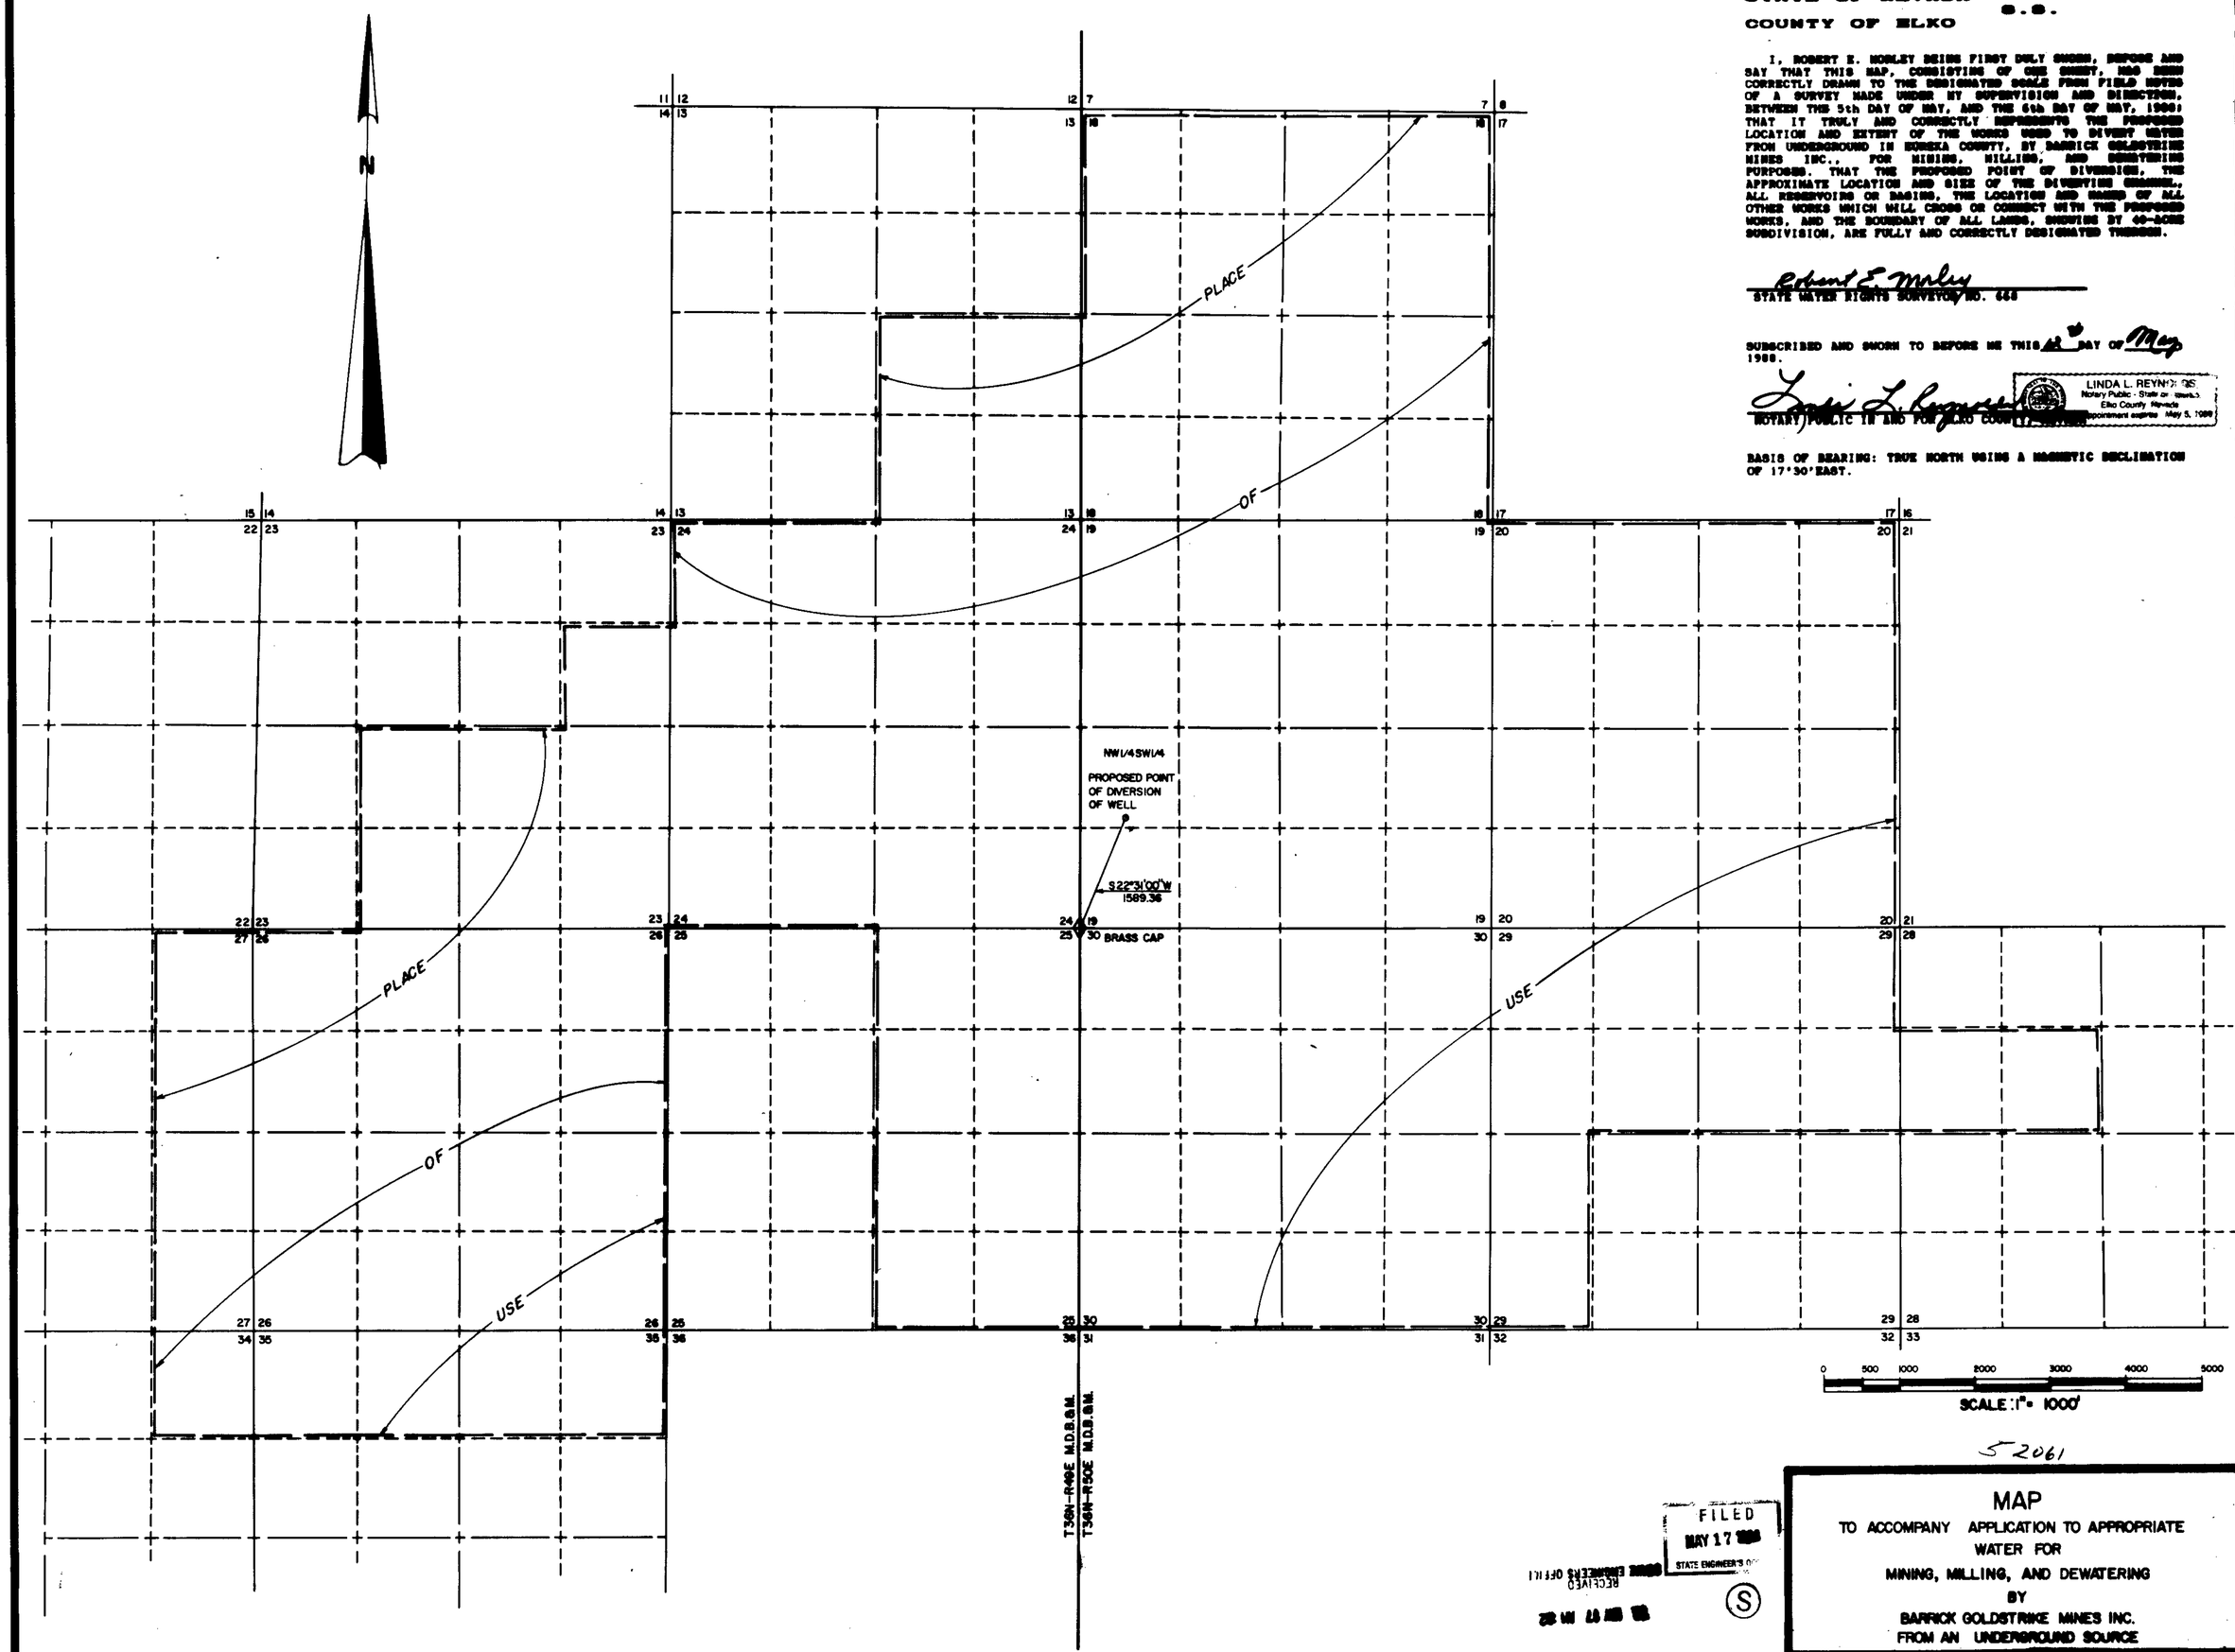

52061

FILED
MAY 17 1988
STATE ENGINEER'S OFFICE

RECEIVED
STATE ENGINEER'S OFFICE
MAY 17 AM '88

MAP

TO ACCOMPANY APPLICATION TO APPROPRIATE WATER FOR MINING, MILLING, AND DEWATERING BY BARRICK GOLDSTRIKE MINES INC. FROM AN UNDERGROUND SOURCE

BOYACK SURVEYING ELKO, NEVADA W-88017

52061