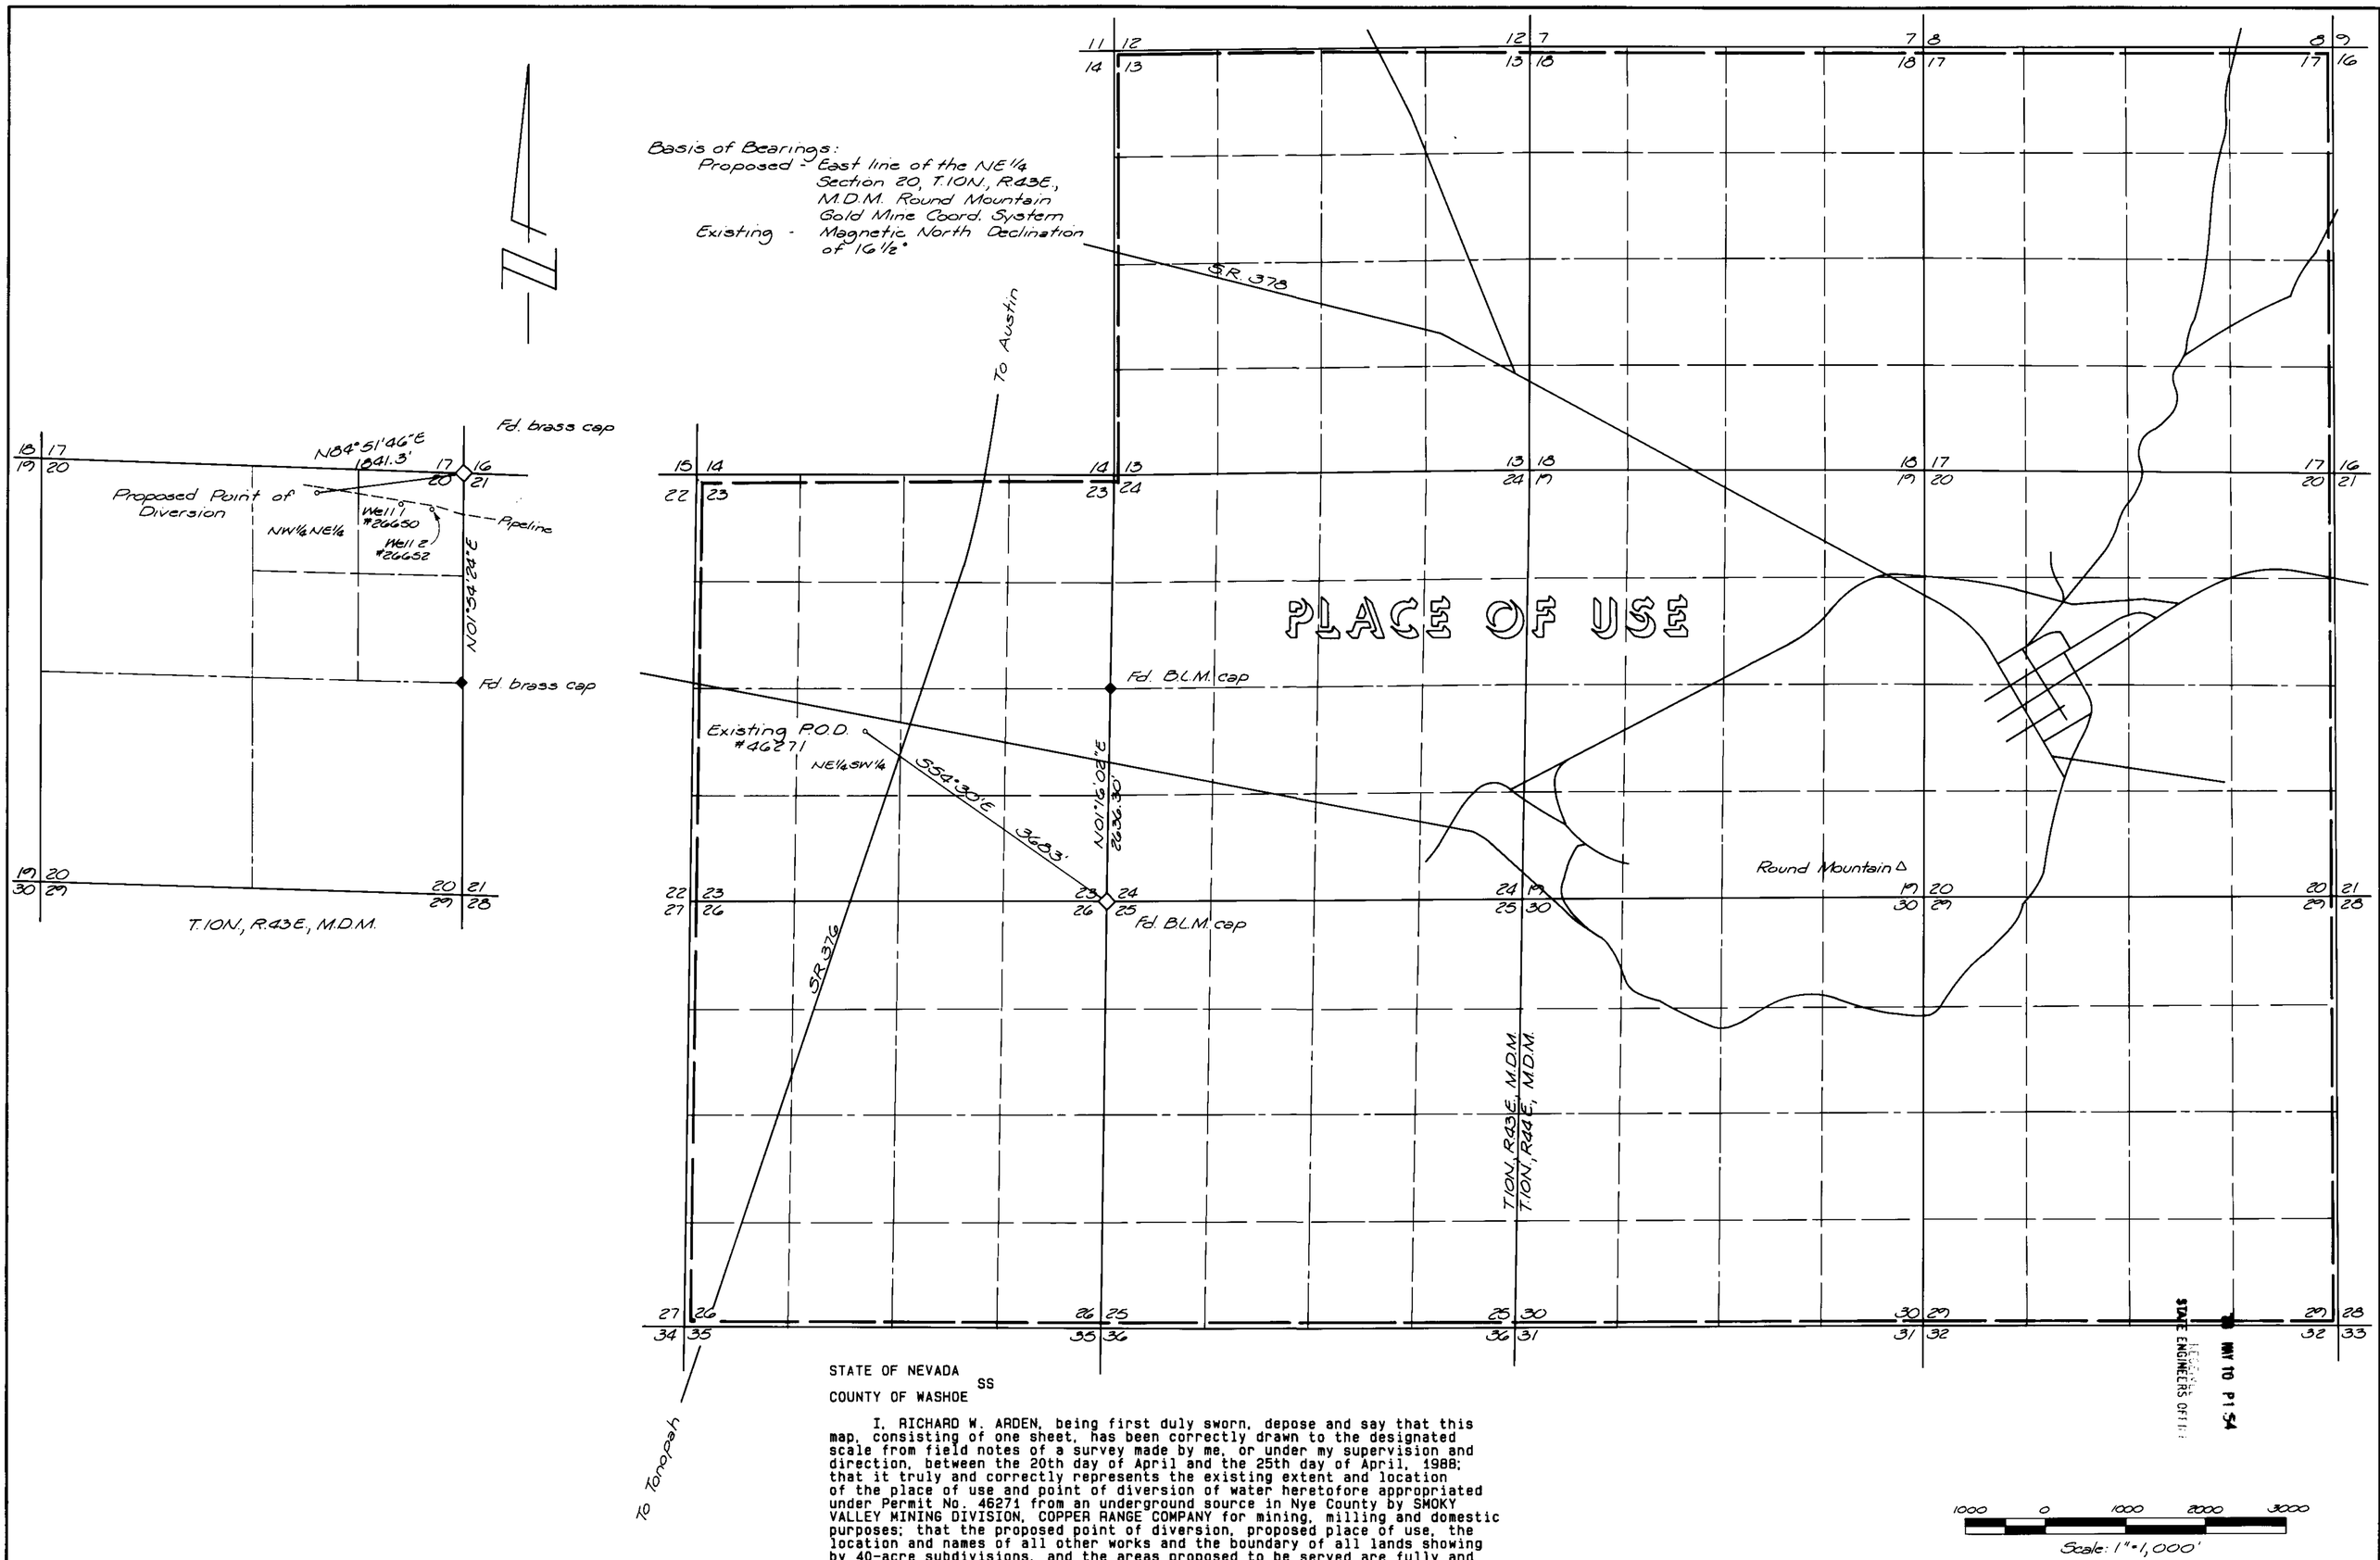

STATE OF NEVADA
SS
COUNTY OF WASHOE

I, RICHARD W. ARDEN, being first duly sworn, depose and say that this map, consisting of one sheet, has been correctly drawn to the designated scale from field notes of a survey made by me, or under my supervision and direction, between the 20th day of April and the 25th day of April, 1988; that it truly and correctly represents the existing extent and location of the place of use and point of diversion of water heretofore appropriated under Permit No. 46271 from an underground source in Nye County by SMOKY VALLEY MINING DIVISION, COPPER RANGE COMPANY for mining, milling and domestic purposes; that the proposed point of diversion, proposed place of use, the location and names of all other works and the boundary of all lands showing by 40-acre subdivisions, and the areas proposed to be served are fully and correctly designated hereon.

RICHARD W. ARDEN
STATE WATER RIGHT SURVEYOR NO. 307

Subscribed and sworn to before me on this 6th day of May, 1988.

NOTARY PUBLIC

DARLENE ADAM
State of Nevada
Appointment Recorded in Washoe County
My Appointment Expires JUNE 25, 1991

FILED
MAY 10 1988
STATE ENGINEER'S OFFICE

52083

MAP
TO ACCOMPANY APPLICATION
TO CHANGE THE POINT OF DIVERSION
UNDER PERMIT NO. 46271
FOR MINING, MILLING & DOMESTIC PURPOSES
BY SMOKY VALLEY MINING DIVISION OF
COPPER RANGE COMPANY
FROM AN UNDERGROUND SOURCE
IN NYE COUNTY, NEVADA

sea ENGINEERS/PLANNERS
950 INDUSTRIAL WAY
SPARKS, NEVADA

JOB NO. 1250-007-871
DATE April, '88
DR. MGW

5208