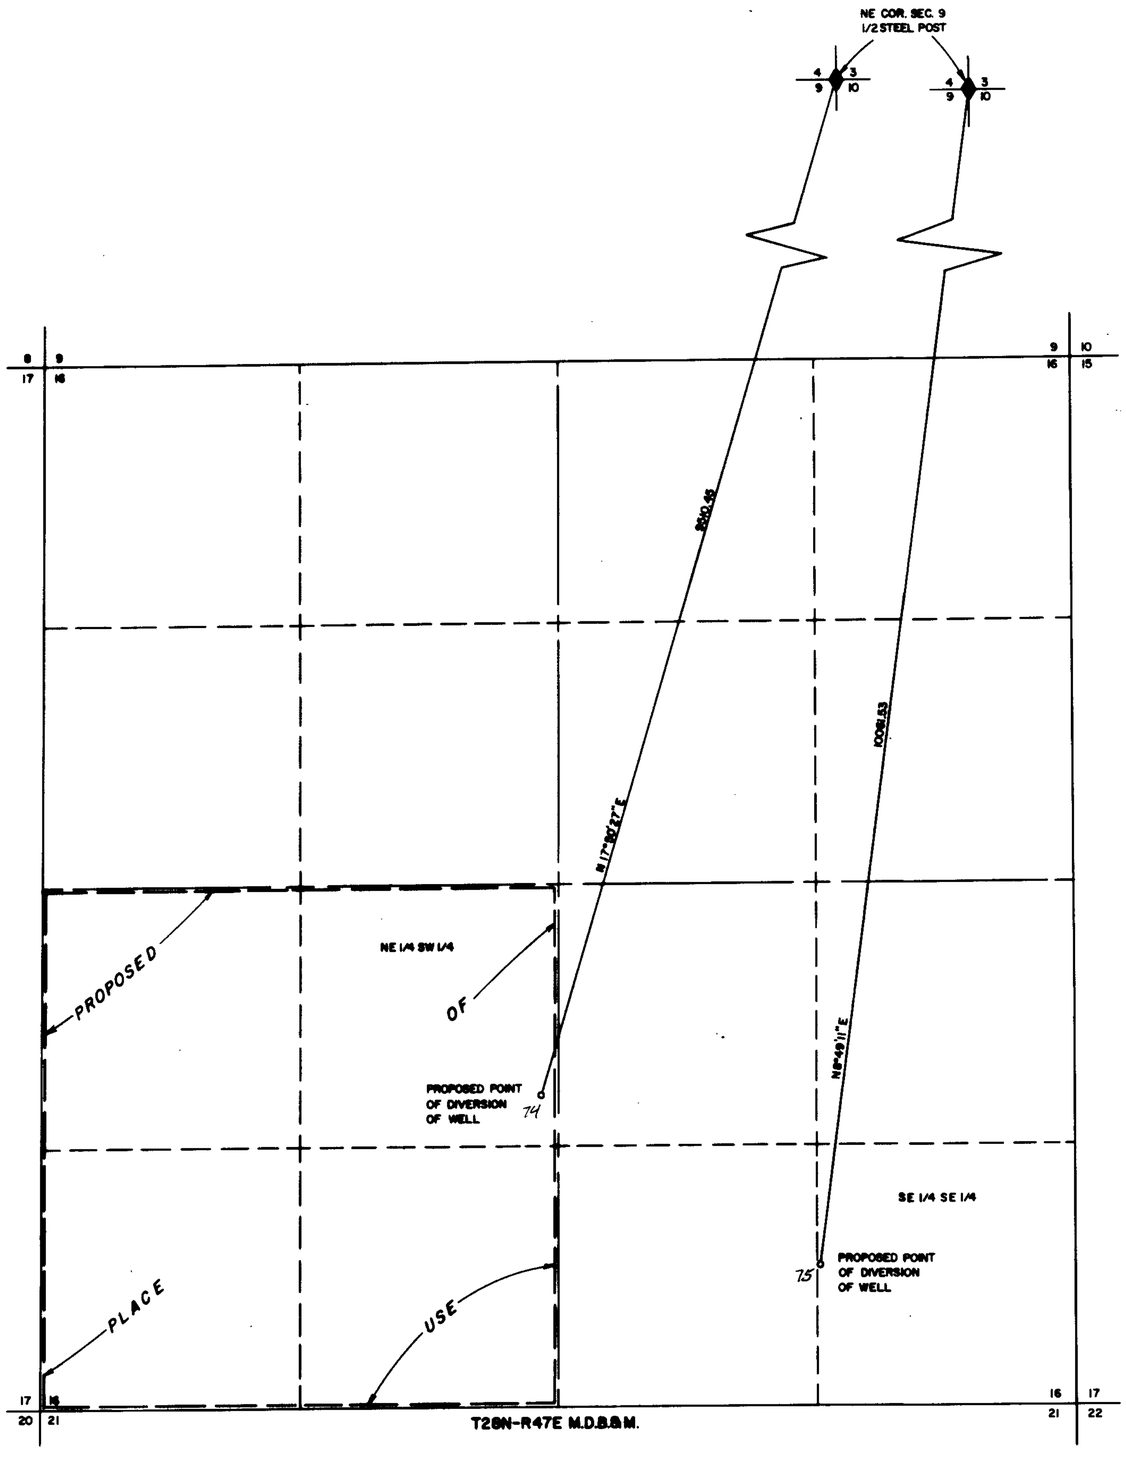

STATE OF NEVADA
COUNTY OF ELKO S.S.

I, ROBERT E. MORLEY BEING FIRST DULY SWORN, DEPOSE AND SAY THAT THIS MAP, CONSISTING OF ONE SHEET, HAS BEEN CORRECTLY DRAWN TO THE DESIGNATED SCALE FROM FIELD NOTES OF A SURVEY MADE UNDER MY SUPERVISION AND DIRECTION, BETWEEN THE 5th DAY OF MAY, AND THE 6th DAY OF MAY, 1988; THAT IT TRULY AND CORRECTLY REPRESENTS THE PROPOSED LOCATION AND EXTENT OF THE WORKS USED TO DIVERT WATER FROM UNDERGROUND IN LANDER COUNTY, BY CORAL RESOURCES, INC., FOR MINING AND MILLING PURPOSES. THAT THE PROPOSED POINT OF DIVERSION, THE APPROXIMATE LOCATION AND SIZE OF THE DIVERTING CHANNEL, ALL RESERVOIRS OR BASINS, THE LOCATION AND NAMES OF ALL OTHER WORKS WHICH WILL CROSS OR CONNECT WITH THE PROPOSED WORKS, AND THE BOUNDARY OF ALL LANDS, SHOWING BY 40-ACRE SUBDIVISION, ARE FULLY AND CORRECTLY DESIGNATED THEREON.

Robert E. Morley
STATE WATER RIGHTS SURVEYOR NO. [illegible]

SUBSCRIBED AND SWORN TO BEFORE ME THIS 13th DAY OF May 1988.

Linda L. Reynolds
NOTARY PUBLIC IN AND FOR [illegible]

LINDA L. REYNOLDS
Notary Public - State of Nevada
Elko County, Nevada
Appointment expires May 5, 1988

BASIS OF BEARING: TRUE NORTH USING A MAGNETIC DECLINATION OF 17°30' EAST.

0 200 400 800 1200 1600 2000
SCALE: 1" = 400'

52174-75

MAP
TO ACCOMPANY APPLICATION TO APPROPRIATE
WATER FOR
MINING AND MILLING
BY
CORAL RESOURCES, INC.
FROM AN UNDERGROUND SOURCE

SEWICK SURVEYING ELKO, NEVADA W-88016

FILED
JUL 11 1988

52175 52174