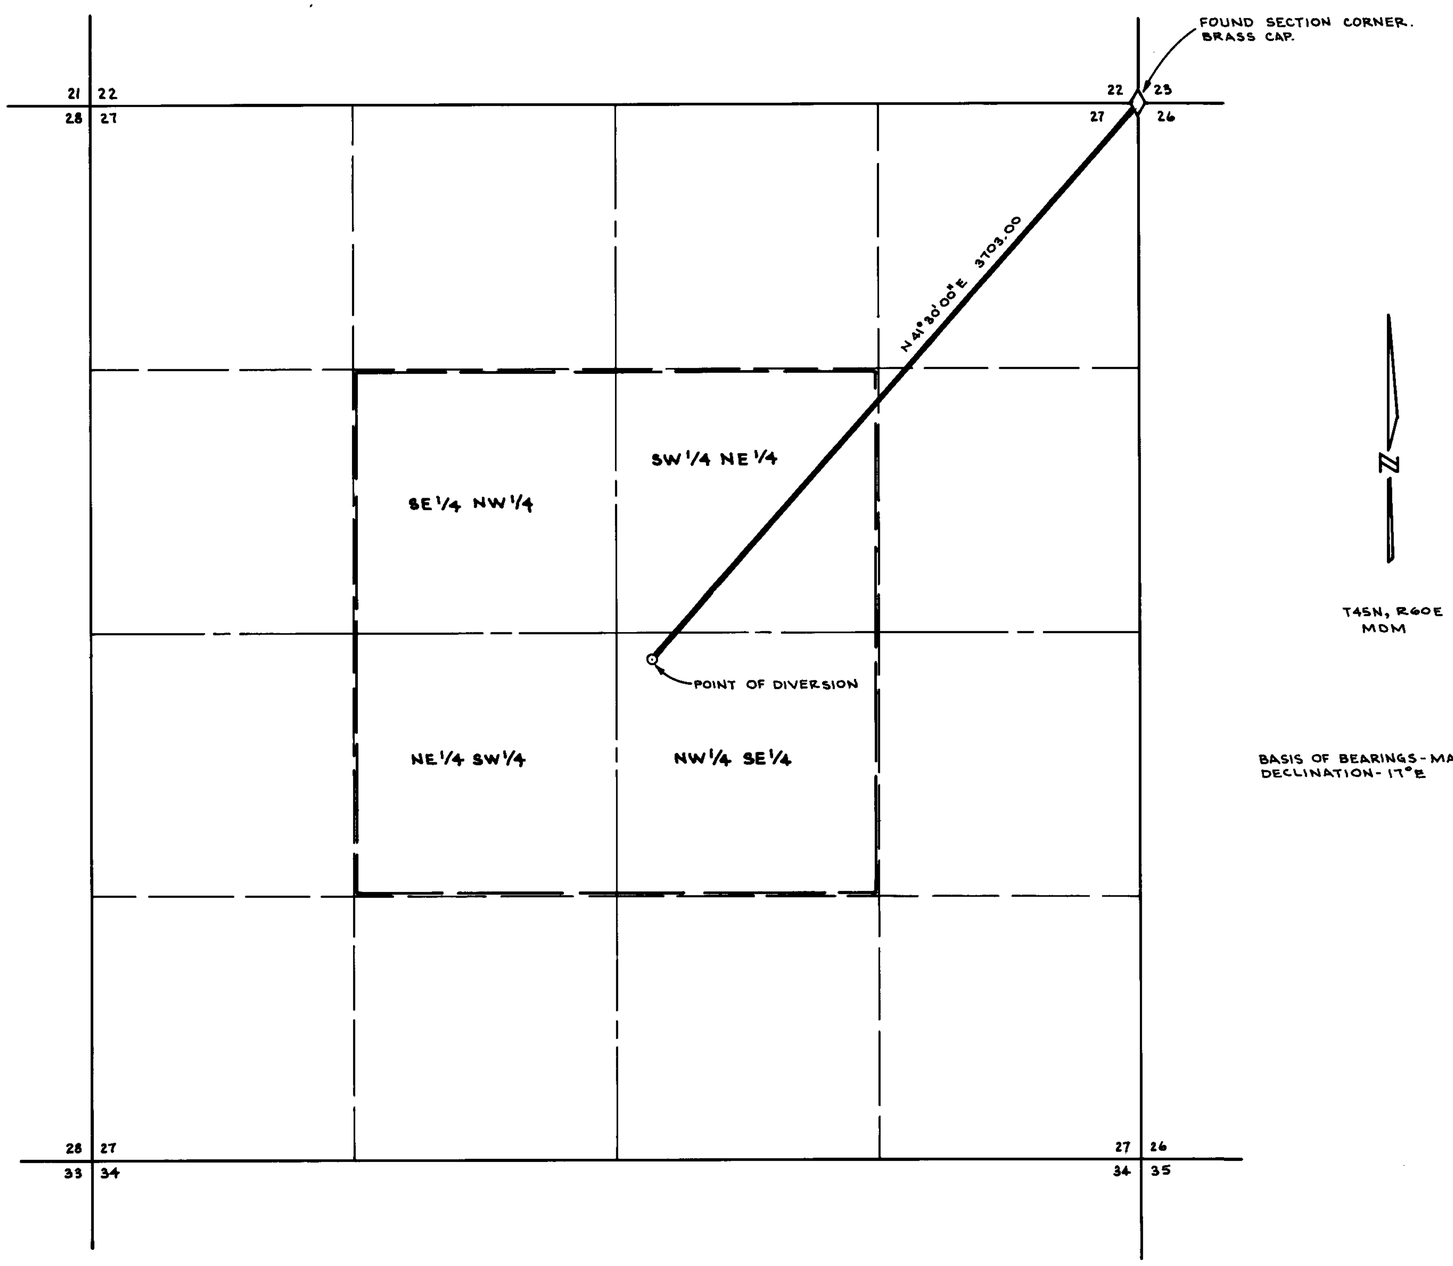

BASIS OF BEARINGS - MAGNETIC DECLINATION - 17° E

STATE OF NEVADA }
COUNTY OF ELKO } SS

I, Norman M. Rockwell, being first duly sworn, depose and say that this map, consisting of one sheet, has been correctly drawn to the designated scale from field notes of a survey made by me on the 23rd day of OCTOBER, 1985; that it truly and correctly represents the proposed location and extent of the works used to divert water
from SURFACE SOURCE
in ELKO COUNTY
by U.S. DEPARTMENT OF THE INTERIOR, BUREAU OF LAND MANAGEMENT; AND, COTTONWOOD RANCH
for STOCKWATERING AND WILDLIFE PURPOSES

That the proposed point of diversion, the approximate location and size of the diverting channel or other conduit, the place and manner of use, and the location and names of all other works or streams which are crossed by, or connected with the said works, are fully and correctly designated thereon.

REGISTERED PROFESSIONAL ENGINEER STATE OF NEVADA
NORMAN M. ROCKWELL
CIVIL
No. 2804

Norman M. Rockwell
STATE WATER RIGHT SURVEYOR No. 412

Subscribed and sworn to before me this 17th day of January, 1986.
Notary Public in and for Elko County, Nevada.

JOSEPH D. LEMONS
Notary Public - State of Nevada
Elko County, Nevada
My appointment expires Feb. 26, 1989

Joseph D. Lemons

CERTIFICATE No. 13540 ISSUED 12-7-92

0 400 800 1200 1600
SCALE: 1" = 400'

S 22251

MAP
TO ACCOMPANY APPLICATION TO
APPROPRIATE WATER
FOR STOCKWATERING AND WILDLIFE PURPOSES
BY U.S. DEPARTMENT OF THE INTERIOR, BUREAU OF LAND MANAGEMENT; AND, COTTONWOOD RANCH
FROM SURFACE SOURCE

U.S. DEPT. OF THE INTERIOR
BUREAU OF LAND MANAGEMENT
ELKO DISTRICT NEVADA

DRAWING NO.
NV-010-7250.20-10

'88 JUN 21 A10:49
STATE ENGINEER

FILED
JUL 21 1988
STATE ENGINEER'S OFFICE

52251