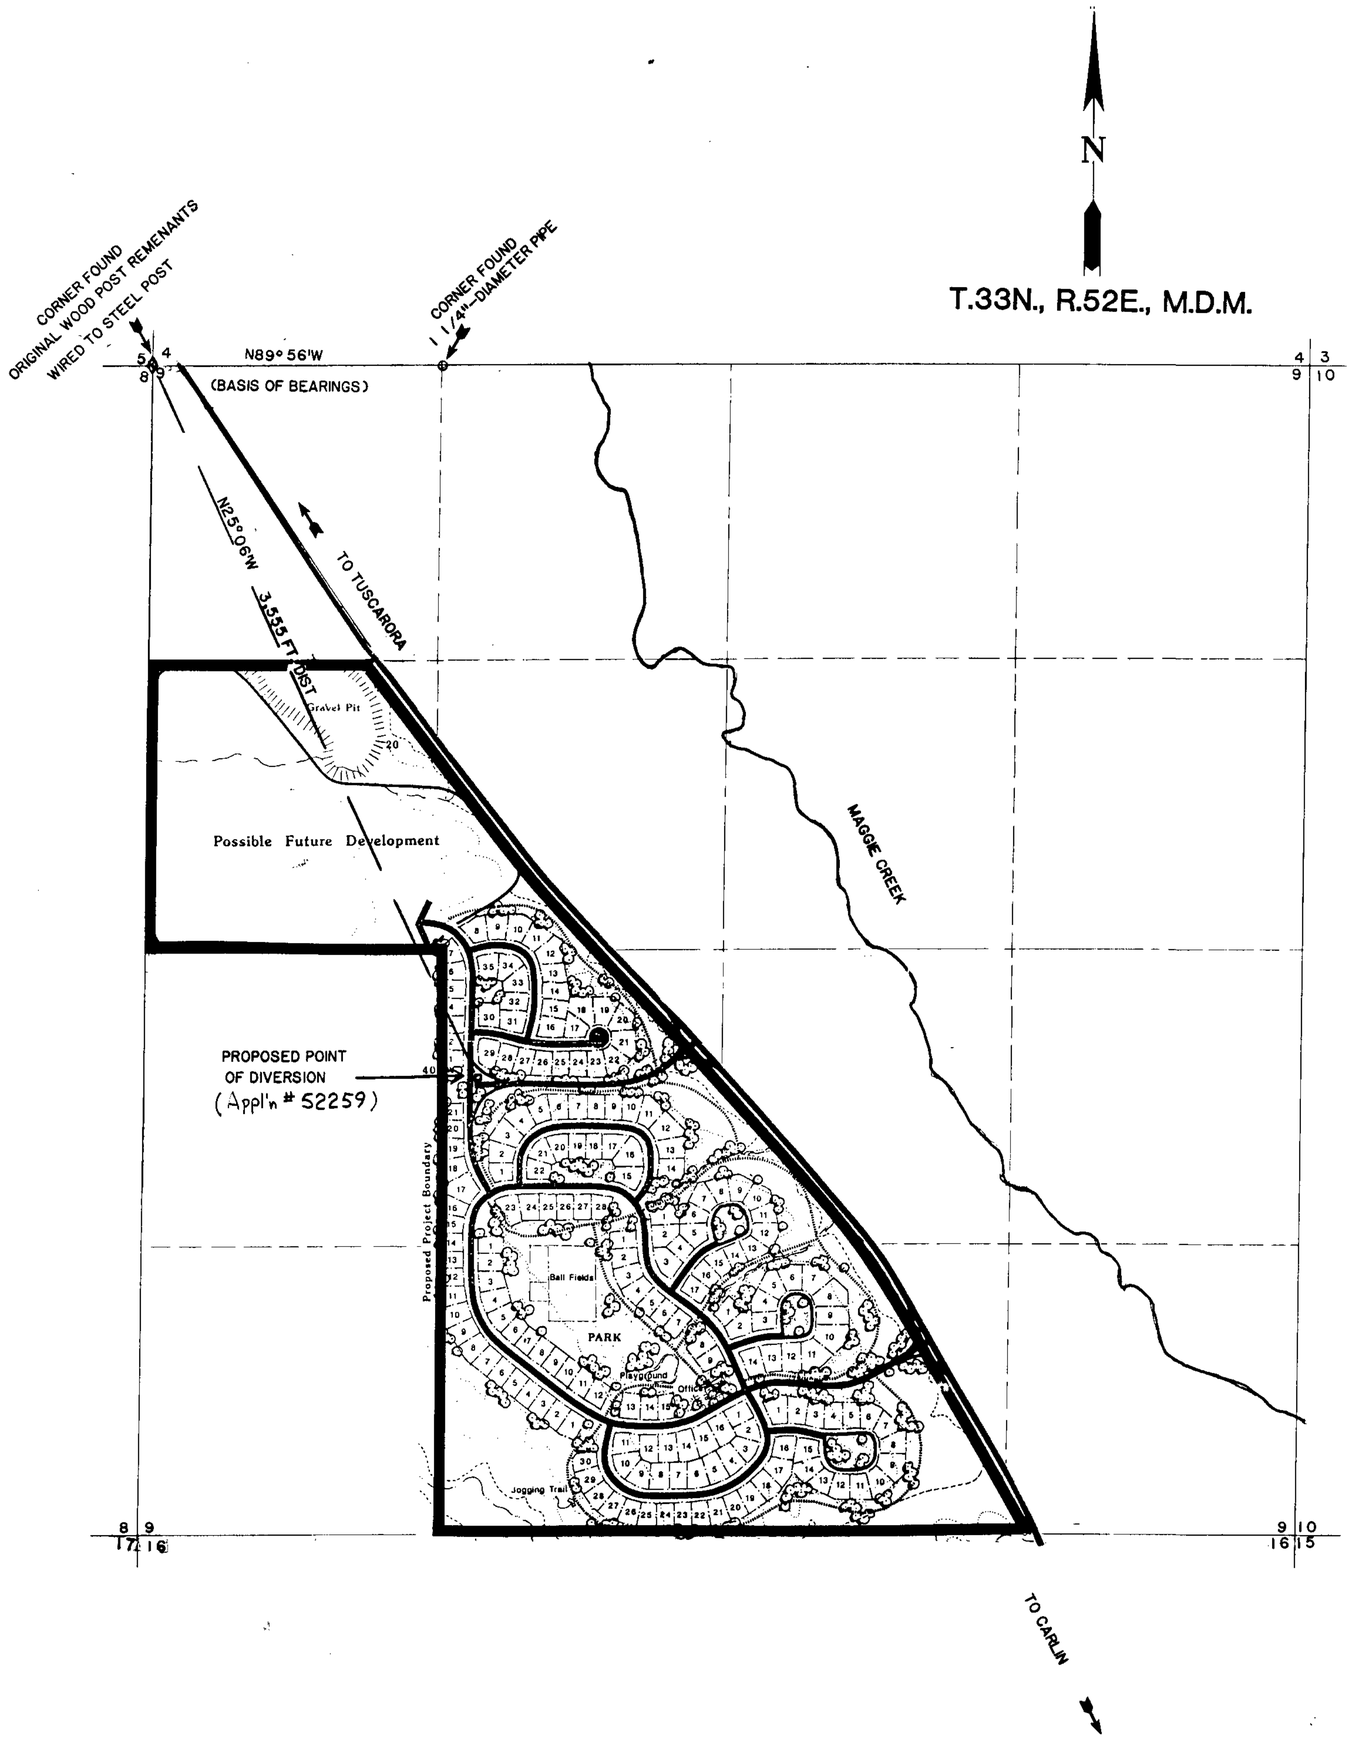

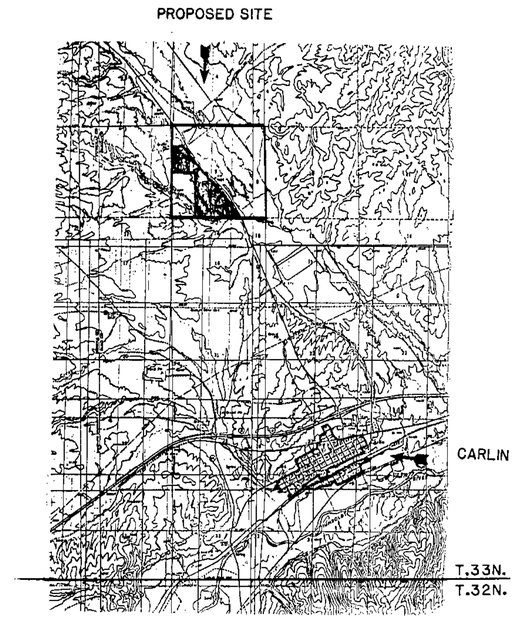

R.52E., M.D.M.

VICINITY MAP

I, William A. Hisbet, being first duly sworn, deposed and say that this map, consisting of one sheet, has been correctly drawn to the designed scale from field notes of a survey made under my supervision and direction, on the 22nd day of June, 1988; that it truly and correctly represents the proposed location and extent of the works used to divert water from underground, in Elko County, by Maggie Creek Ranch, Inc. for QUASI-MUNICIPAL purposes. That the proposed point of diversion, the location of the units, the approximate size and capacity of the diverting conduit, and the location and names of all other works or streams which are crossed by or connected with said works, are fully and correctly designated heron.

William A. Hisbet

PLACE OF USE BOUNDRY

6/30/88

BASIS OF BEARINGS: MAP OF RECORD OF SURVEY FOR J.W. PUETT (1949) ON FILE IN THE OFFICE OF ELKO COUNTY RECORDER, FILE NO. 106166

Subscribed and sworn to before me this 30th day of June, 1988.

0 400 800 1200 1600 2000

SCALE: 1" = 400'

52259

FILED
AUG 8 1988
STATE ENGINEER'S OFFICE

NO	BY	DATE	DESCRIPTION	CHK'D	APP'D

REVISIONS

DRAWN BY WKL	APPROVED BY WAH
JOB NO	DATE JUNE 1988

MAP

TO ACCOMPANY APPLICATION TO APPROPRIATE WATER

FOR

QUASI-MUNICIPAL

BY

MAGGIE CREEK RANCH, INC.

WITHIN PORTIONS OF SECTION 9, T.33N., R.52E., M.D.M.

IN ELKO COUNTY, NEVADA

KENNEDY/JENKS/CHILTON, INC.

421 COURT STREET ELKO, NEVADA

W88006

5225