SECTIONS 23,24+25, T. 21 N., R 57 E. M.D. MER. NEVADA

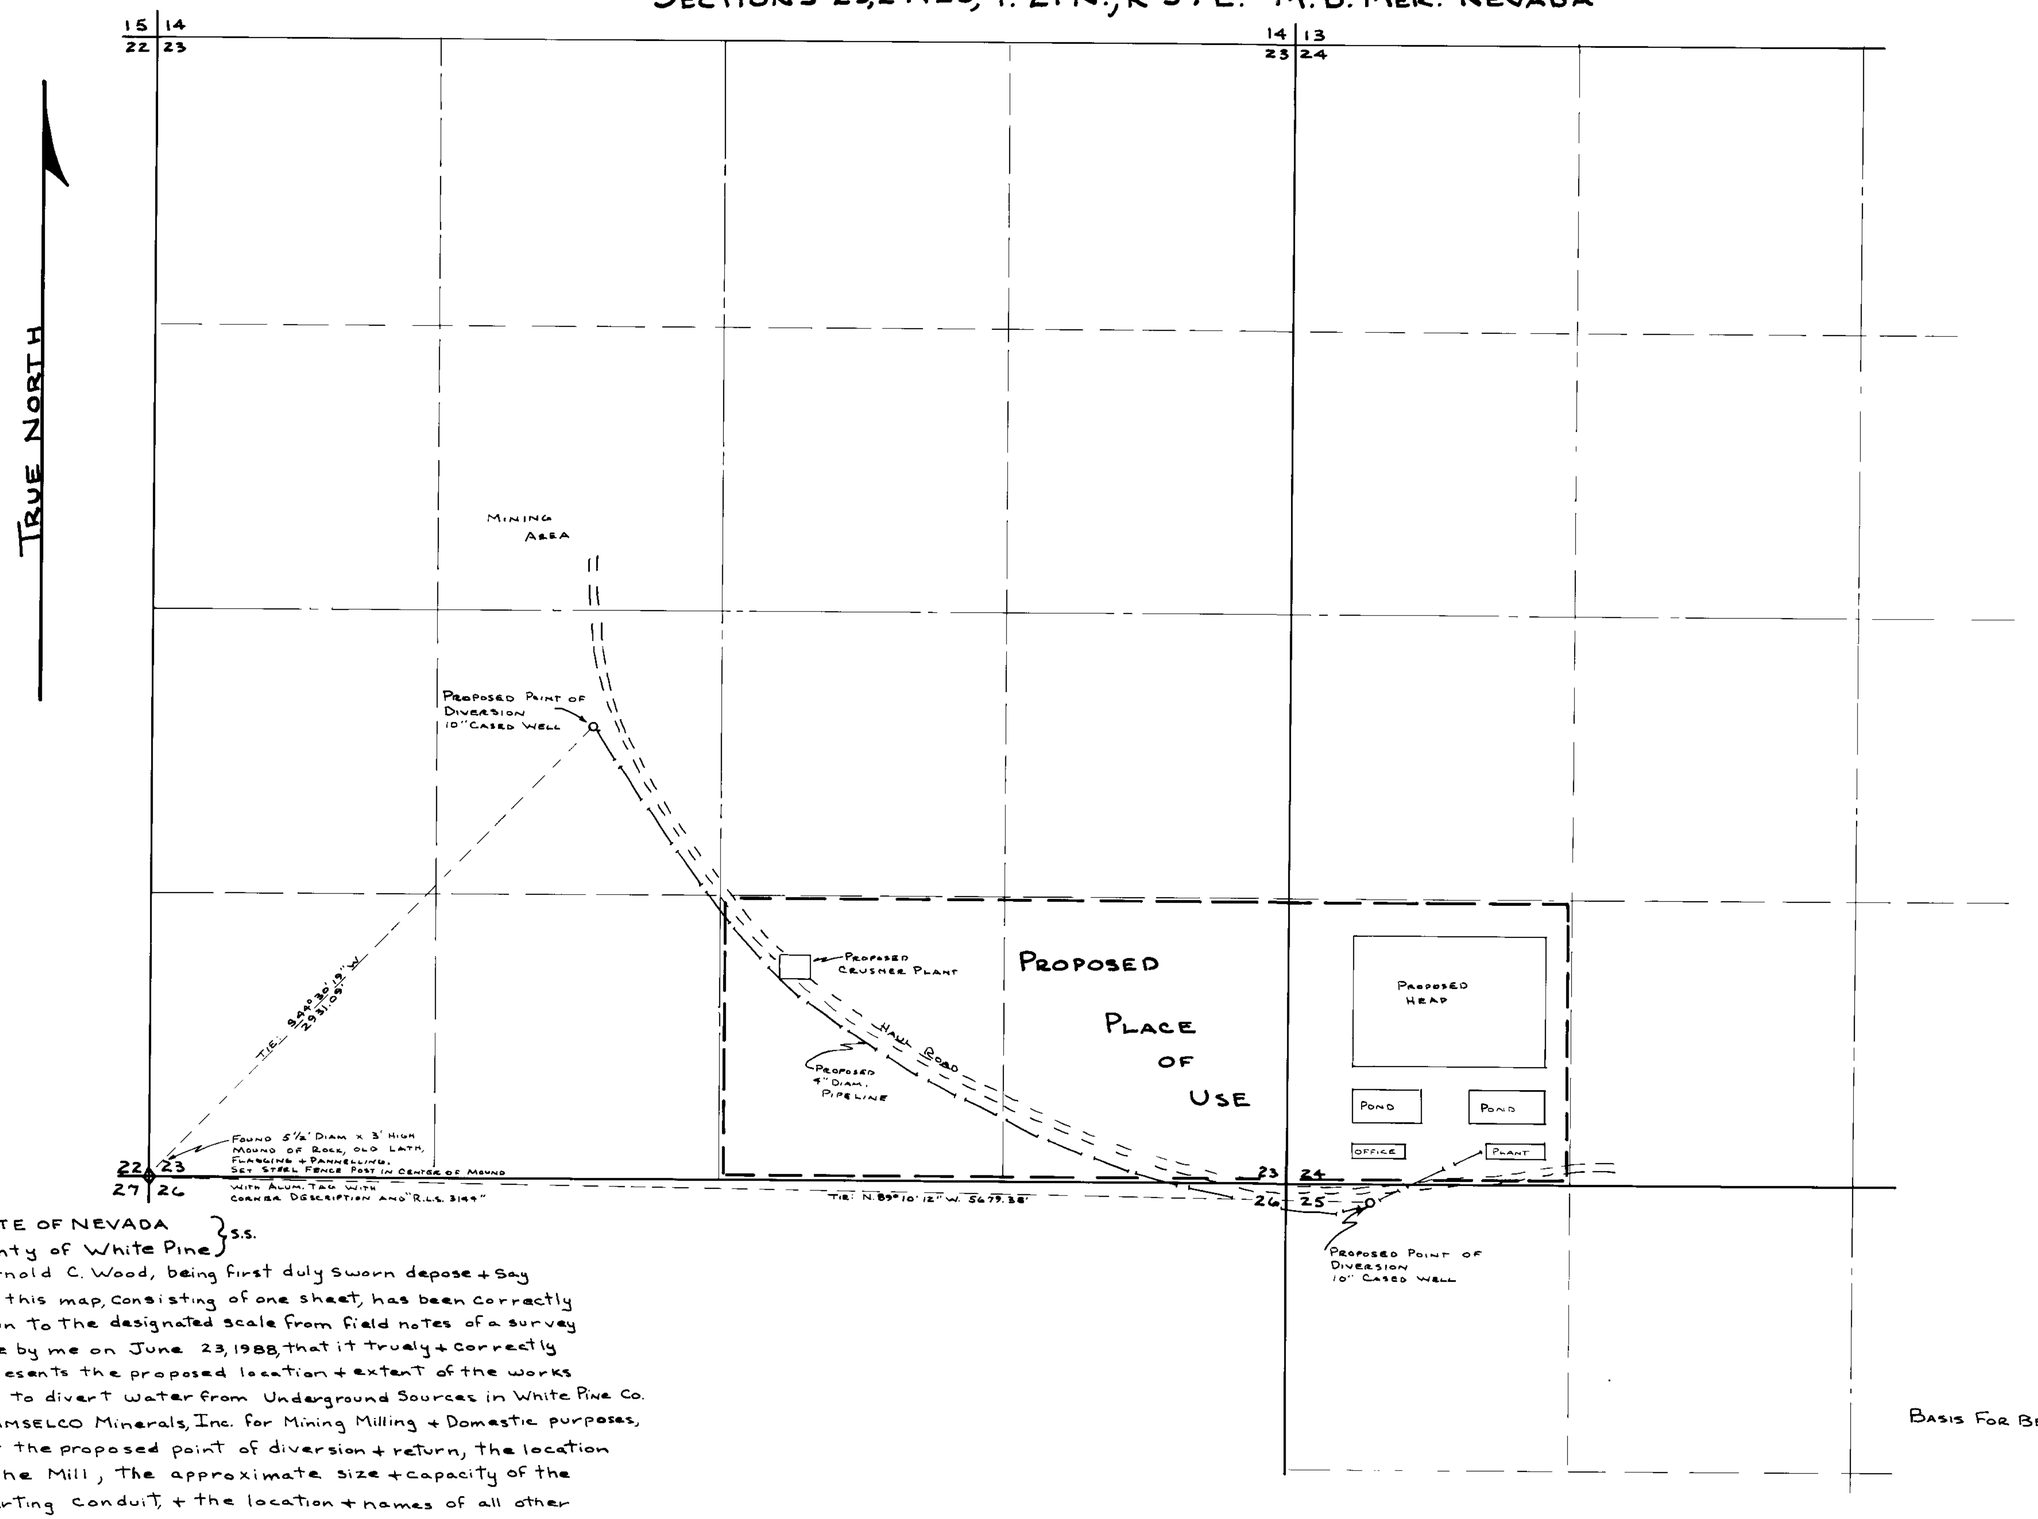

BASIS FOR BEARINGS: SOLAR OBSERVATION

STATE OF NEVADA
County of White Pine } S.S.

I, Arnold C. Wood, being first duly sworn depose + say that this map, consisting of one sheet, has been correctly drawn to the designated scale from field notes of a survey made by me on June 23, 1988, that it truely + correctly represents the proposed location + extent of the works used to divert water from Underground Sources in White Pine Co. by AMSELCO Minerals, Inc. for Mining Milling + Domestic purposes, That the proposed point of diversion + return, the location of the Mill, the approximate size + capacity of the diverting conduit, + the location + names of all other works or streams which are crossed by or connected with said works, are fully + correctly designated hereon.

Arnold C. Wood
NEV. STATE WATER-RIGHT SURVEYOR No. 800

Subscribed + Sworn to before me this FIRST DAY of JULY 1988.

Chris Morrow
Notary Public in + for White Pine Co. Nevada

FILED
JUL 06 1988
STATE ENGINEER'S OFFICE

0 400' 800' 1200' 1600' 2000'

S 2293-94

MAP TO ACCOMPANY APPLICATIONS TO APPROPRIATE WATER
FOR: MINING, MILLING, + DOMESTIC
BY: AMSELCO MINERALS, INC.
FROM: UNDERGROUND SOURCES
SCALE: 1" = 400'
SURVEY + MAP BY WOOD SURVEYING
R.L.S. 3144 JUNE, 1988

52294 | 52293