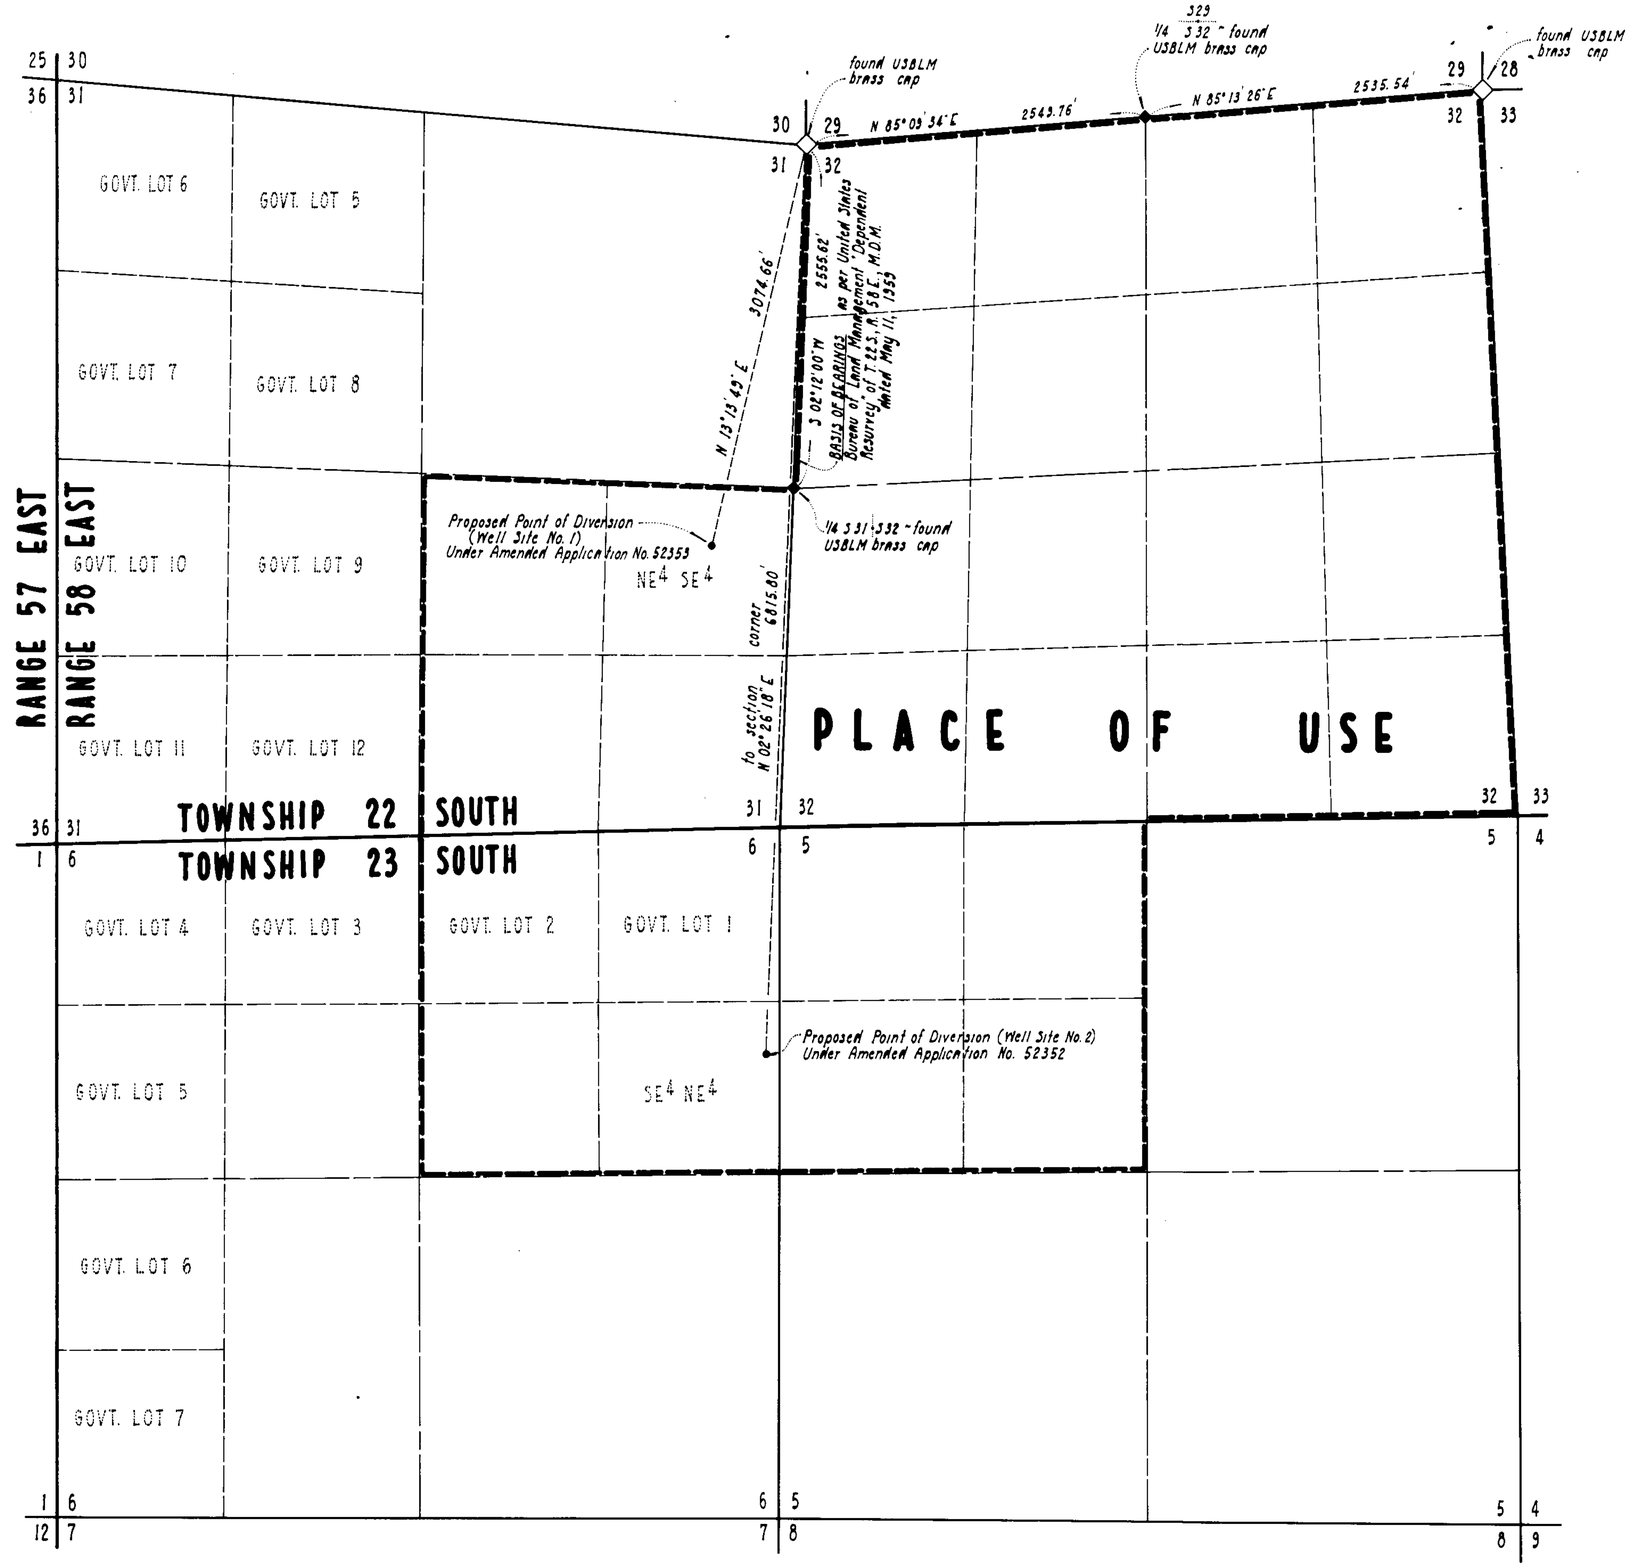

State of Nevada } ss.
County of Clark }

I, Kay L. Adams, being first duly sworn, depose and say that this map, consisting of one sheet, has been correctly drawn to the designated scale, from field notes of a survey, made by me on the 26th day of October, 1988; that it truly and correctly represents the proposed location and extent of works used to divert water from an underground source in Clark County, Nevada by the Boulder Dam Area Council-Boy Scouts of America.

Kay L. Adams
State Water Right Surveyor No. 498

Subscribed and sworn to before me
this 1st day of November, 1988.
Notary Public in and for Clark County, Nevada.

Diana H. Kovach

DIANA H. KOVACS
Notary Public - State of Nevada
Appointment Recorded in Clark County
My Appointment Expires Apr. 21, 1989

600' 0' 500' 1500' 3000'

Scale: 1" = 600'

FILED
NOV 14 1988
STATE ENGINEER'S OFFICE

52352 52353

MAP
TO ACCOMPANY APPLICATION TO APPROPRIATE WATER FOR RECREATIONAL & DOMESTIC USE

By: Boulder Dam Area Council ~ Boy Scouts of America

From: an underground source in Clark County, Nevada

Sheet 1 of 1 Sheet

56014 52353 & 52352